1117 Las Alturas Road

Santa Barbara, CA

exhibit 1

View from Las Alturas Road looking South.

ATTACHMENT 4

1117 Las Alturas Road

Santa Barbara, CA

exhibit 2

View from Las Alturas Road looking East towards
1105 Las Alturas Road residence.

1117 Las Alturas Road

Santa Barbara, CA

exhibit 4

View from the middle of 1117 property looking North.

1117 Las Alturas Road

Santa Barbara, CA

exhibit 6

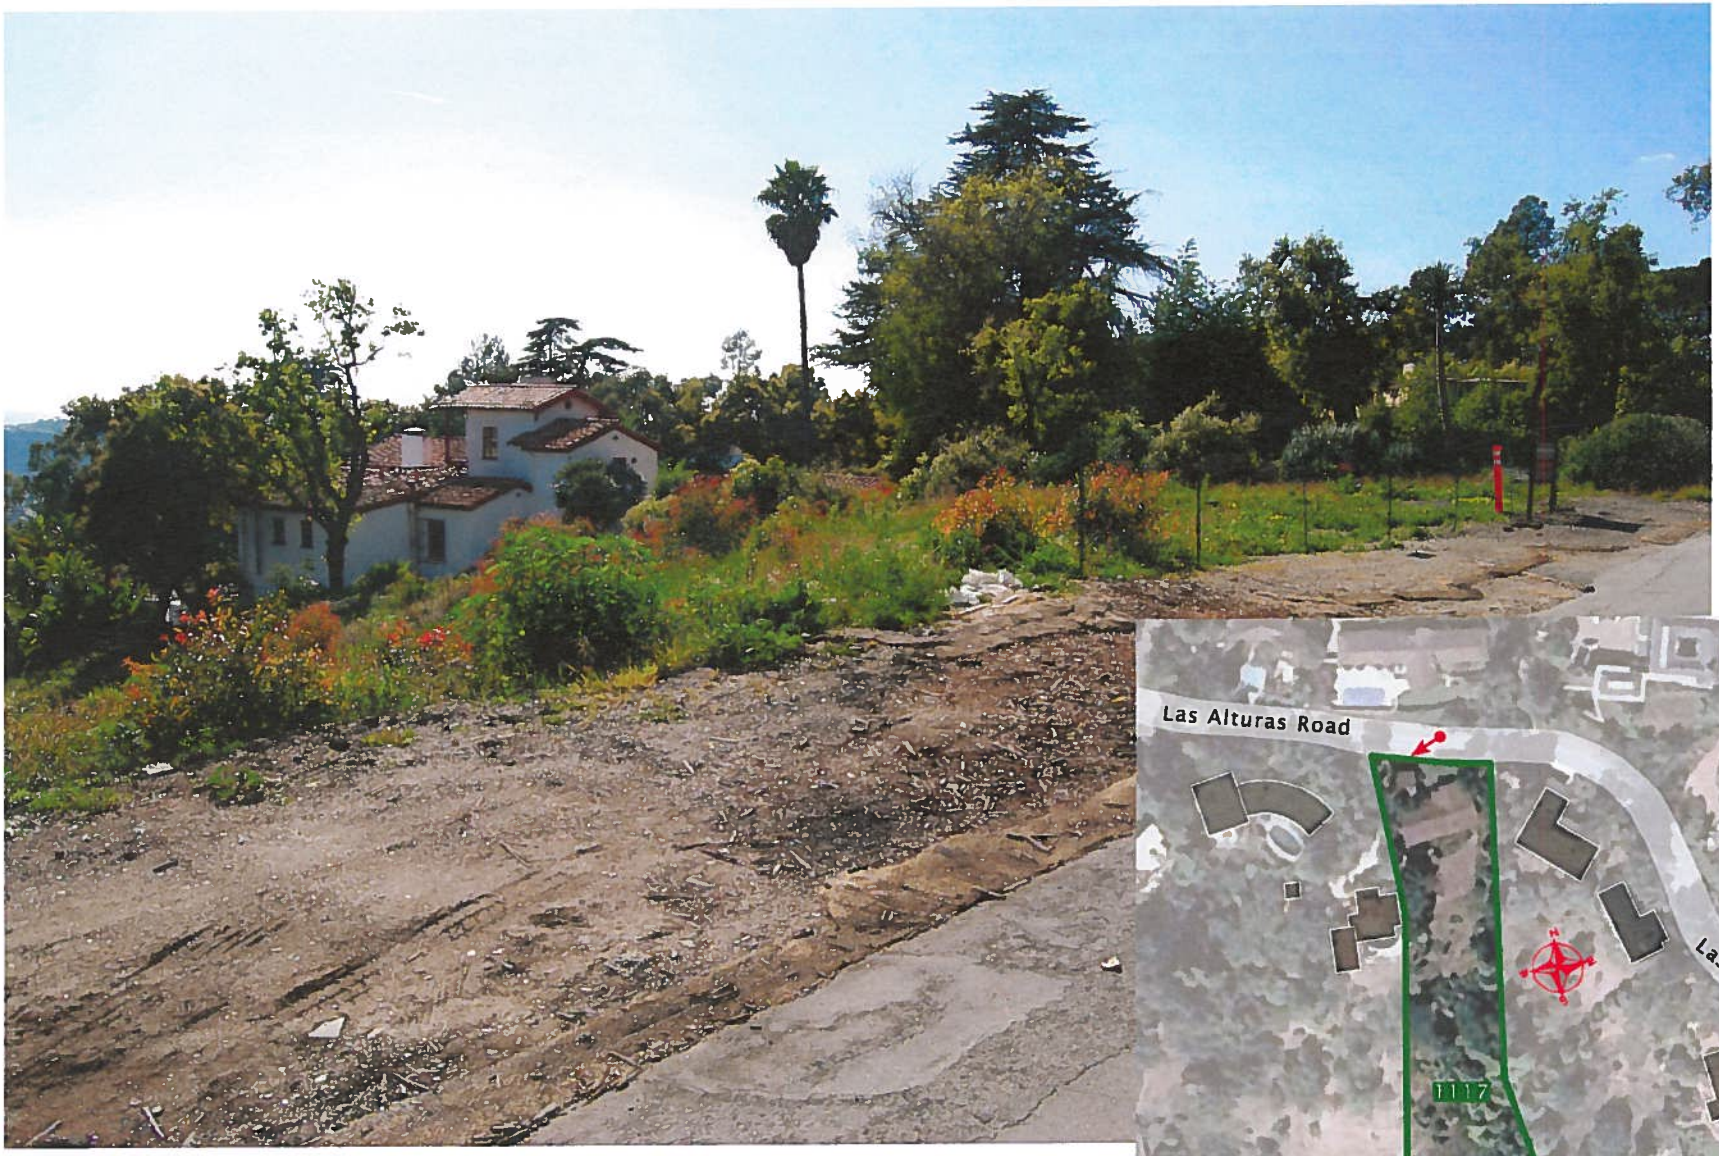

View from Las Alturas Road looking West towards neighboring property.

1117 Las Alturas Road

Santa Barbara, CA

exhibit 9

View from 1117 lot looking South towards 1121 residence.

1117 Las Alturas Road

Santa Barbara, CA

exhibit 11

View from 1117 lot looking Southeast towards 1105 residence.

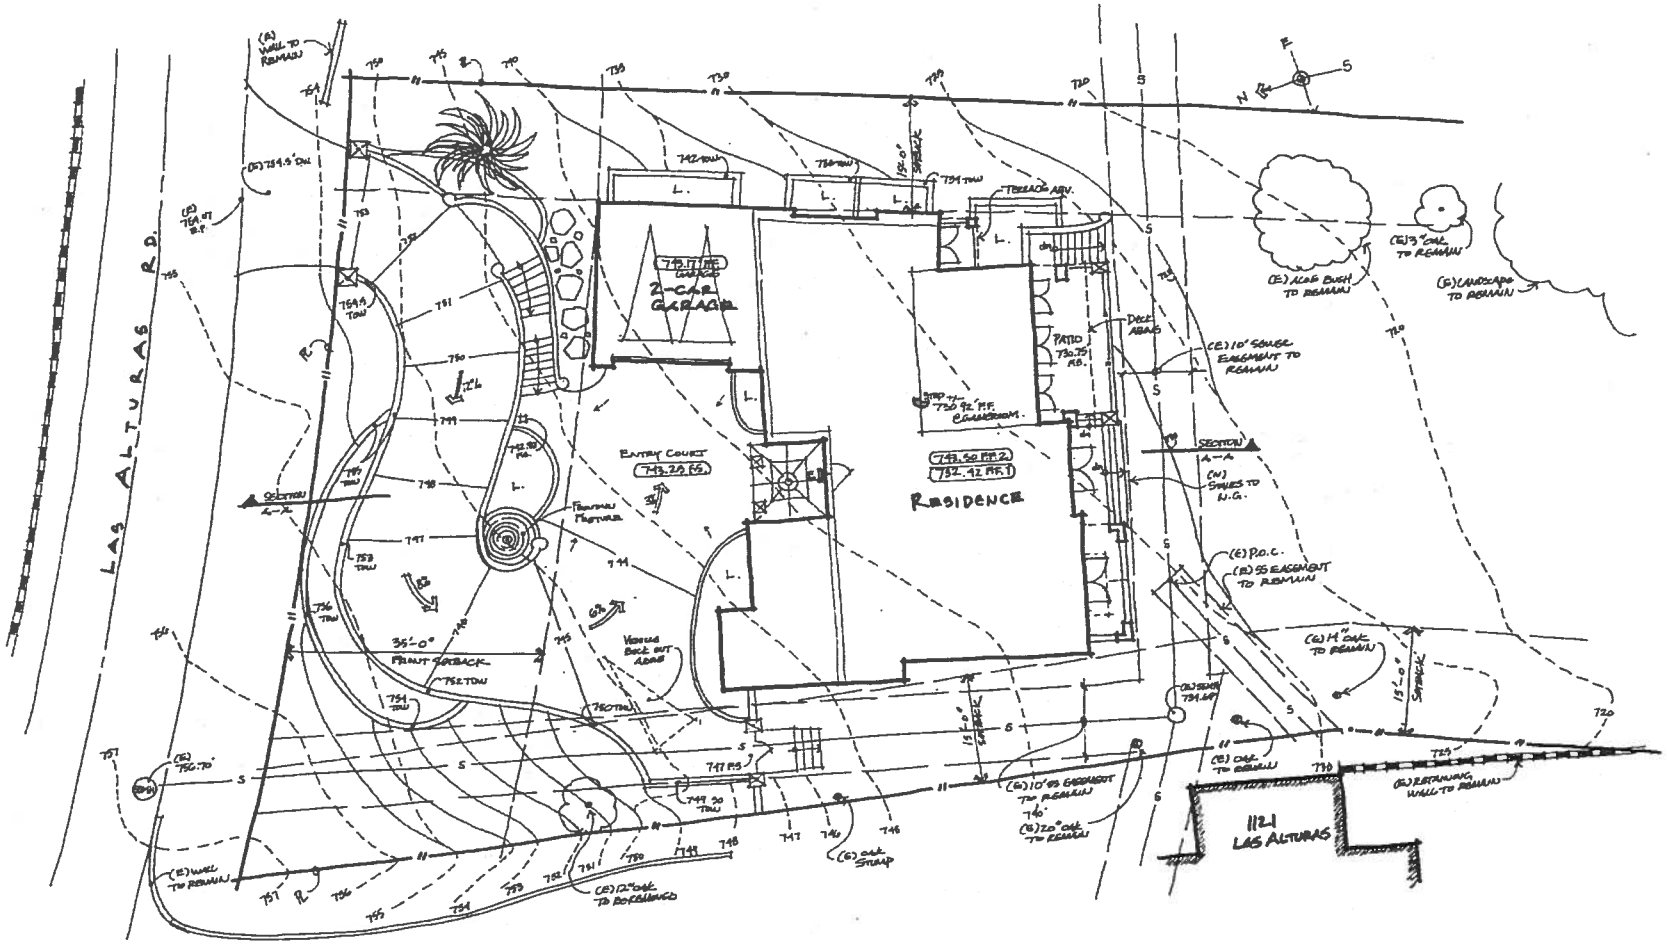

1117 LAS ALTURAS

2011019

SCALE: 1/8"=1'-0"

APPROVED SITE PLAN

NEIGHBOR RELATIONS REVIEW
OCTOBER 17, 2011

rrmdesigngroup
creating environments people enjoy®

ATTACHMENT 5