ATTACHMENT

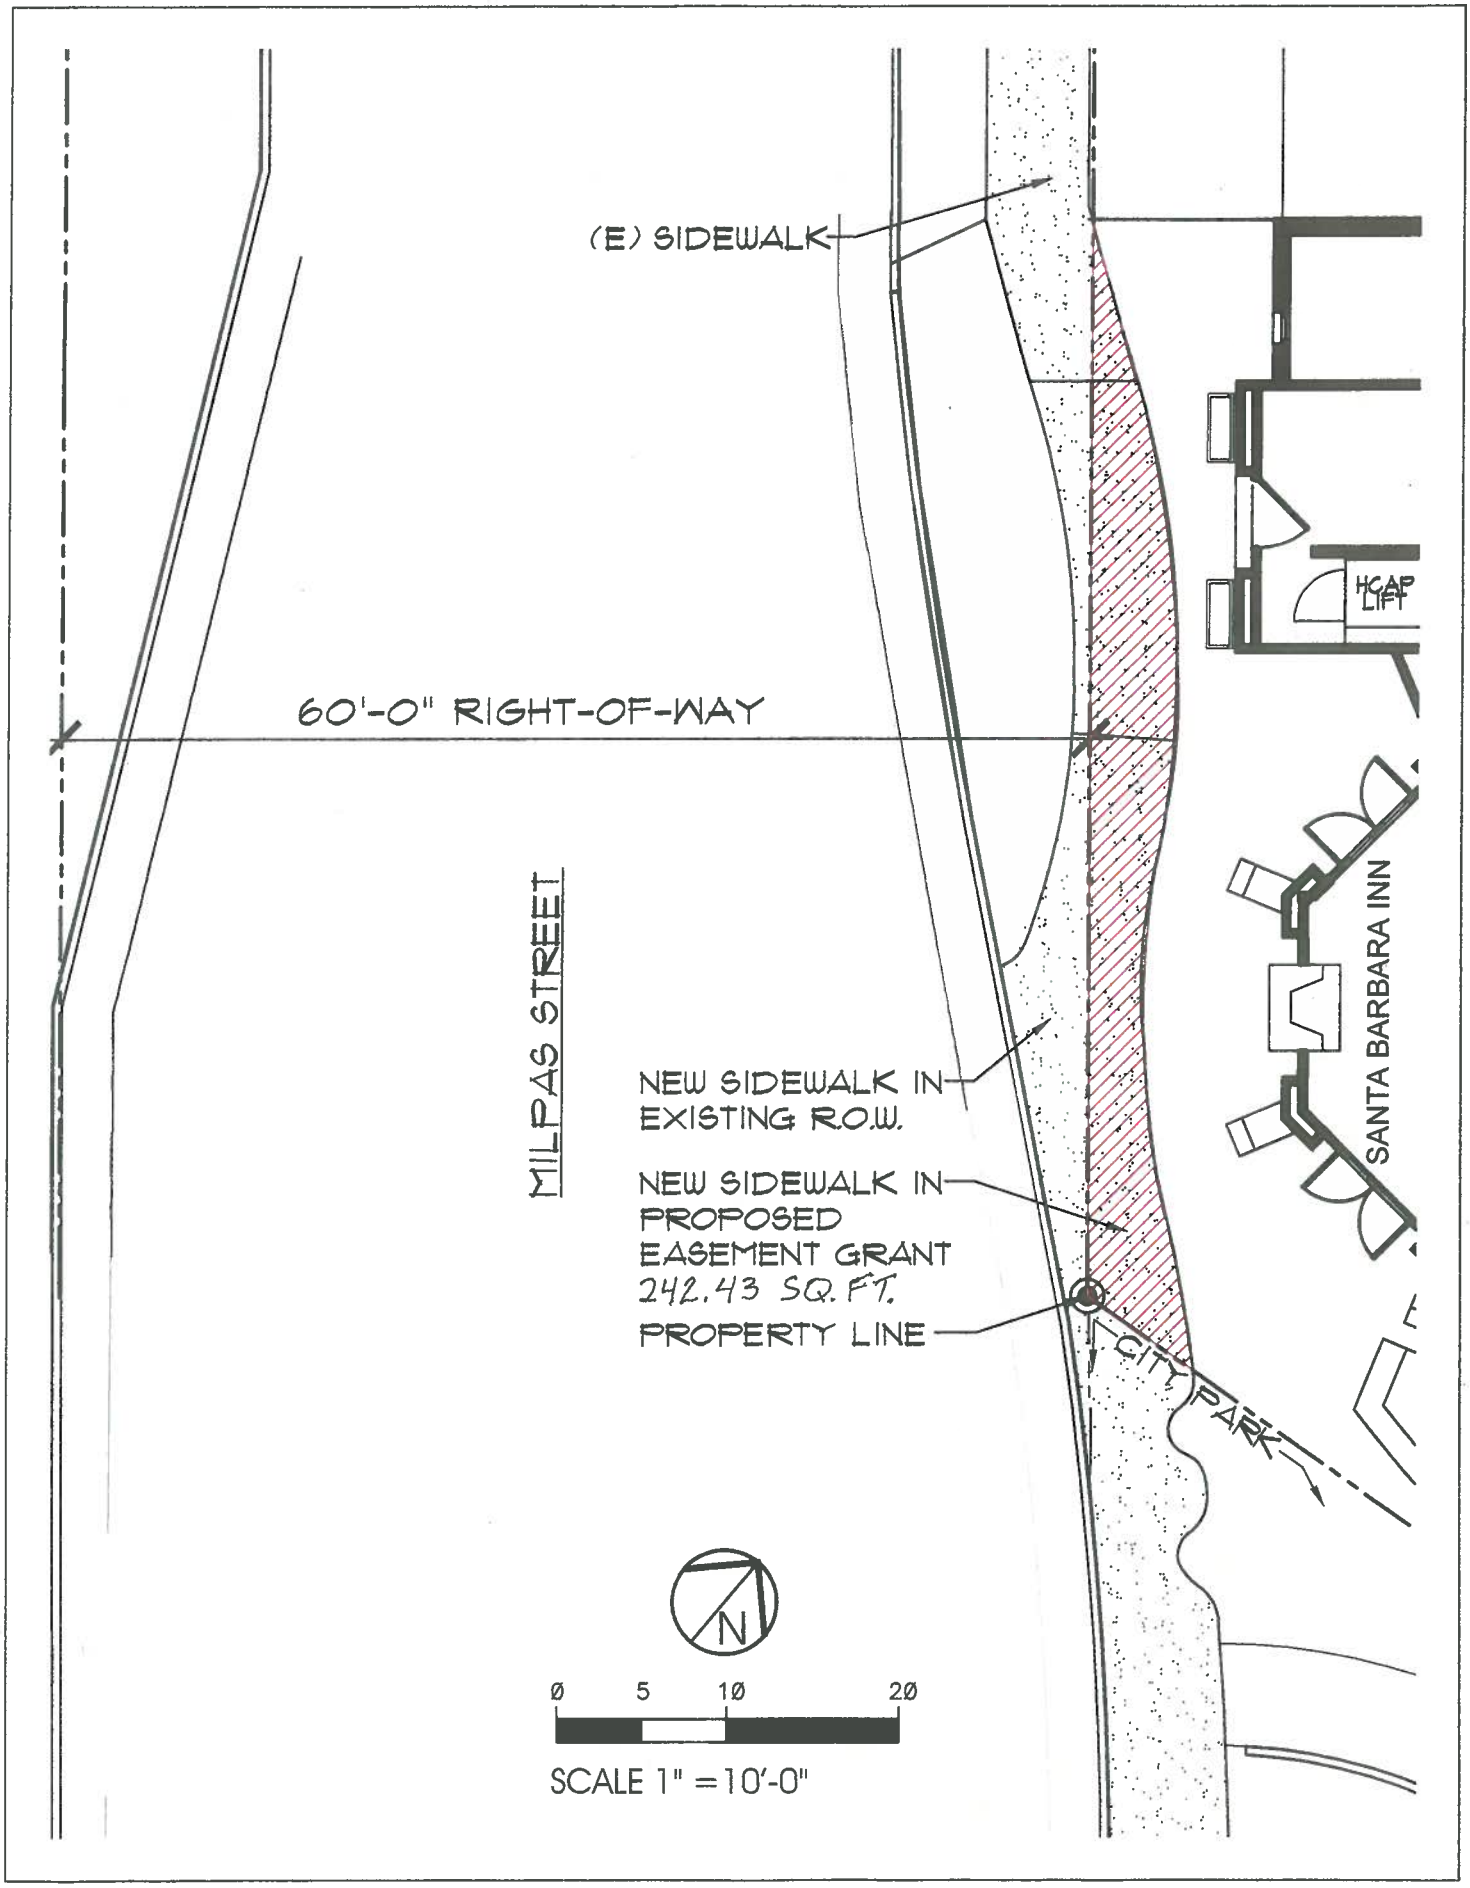
(E) SIDEWALK
60'-0" RIGHT-OF-WAY
MILPAS STREET
NEW SIDEWALK IN EXISTING R.O.W.
NEW SIDEWALK IN PROPOSED EASEMENT GRANT 242.43 SQ. FT.
PROPERTY LINE
CITY PARK
HCAP LIFT
SANTA BARBARA INN
N
0 5 10 20
SCALE 1" = 10'-0"