ATTACHMENT 3
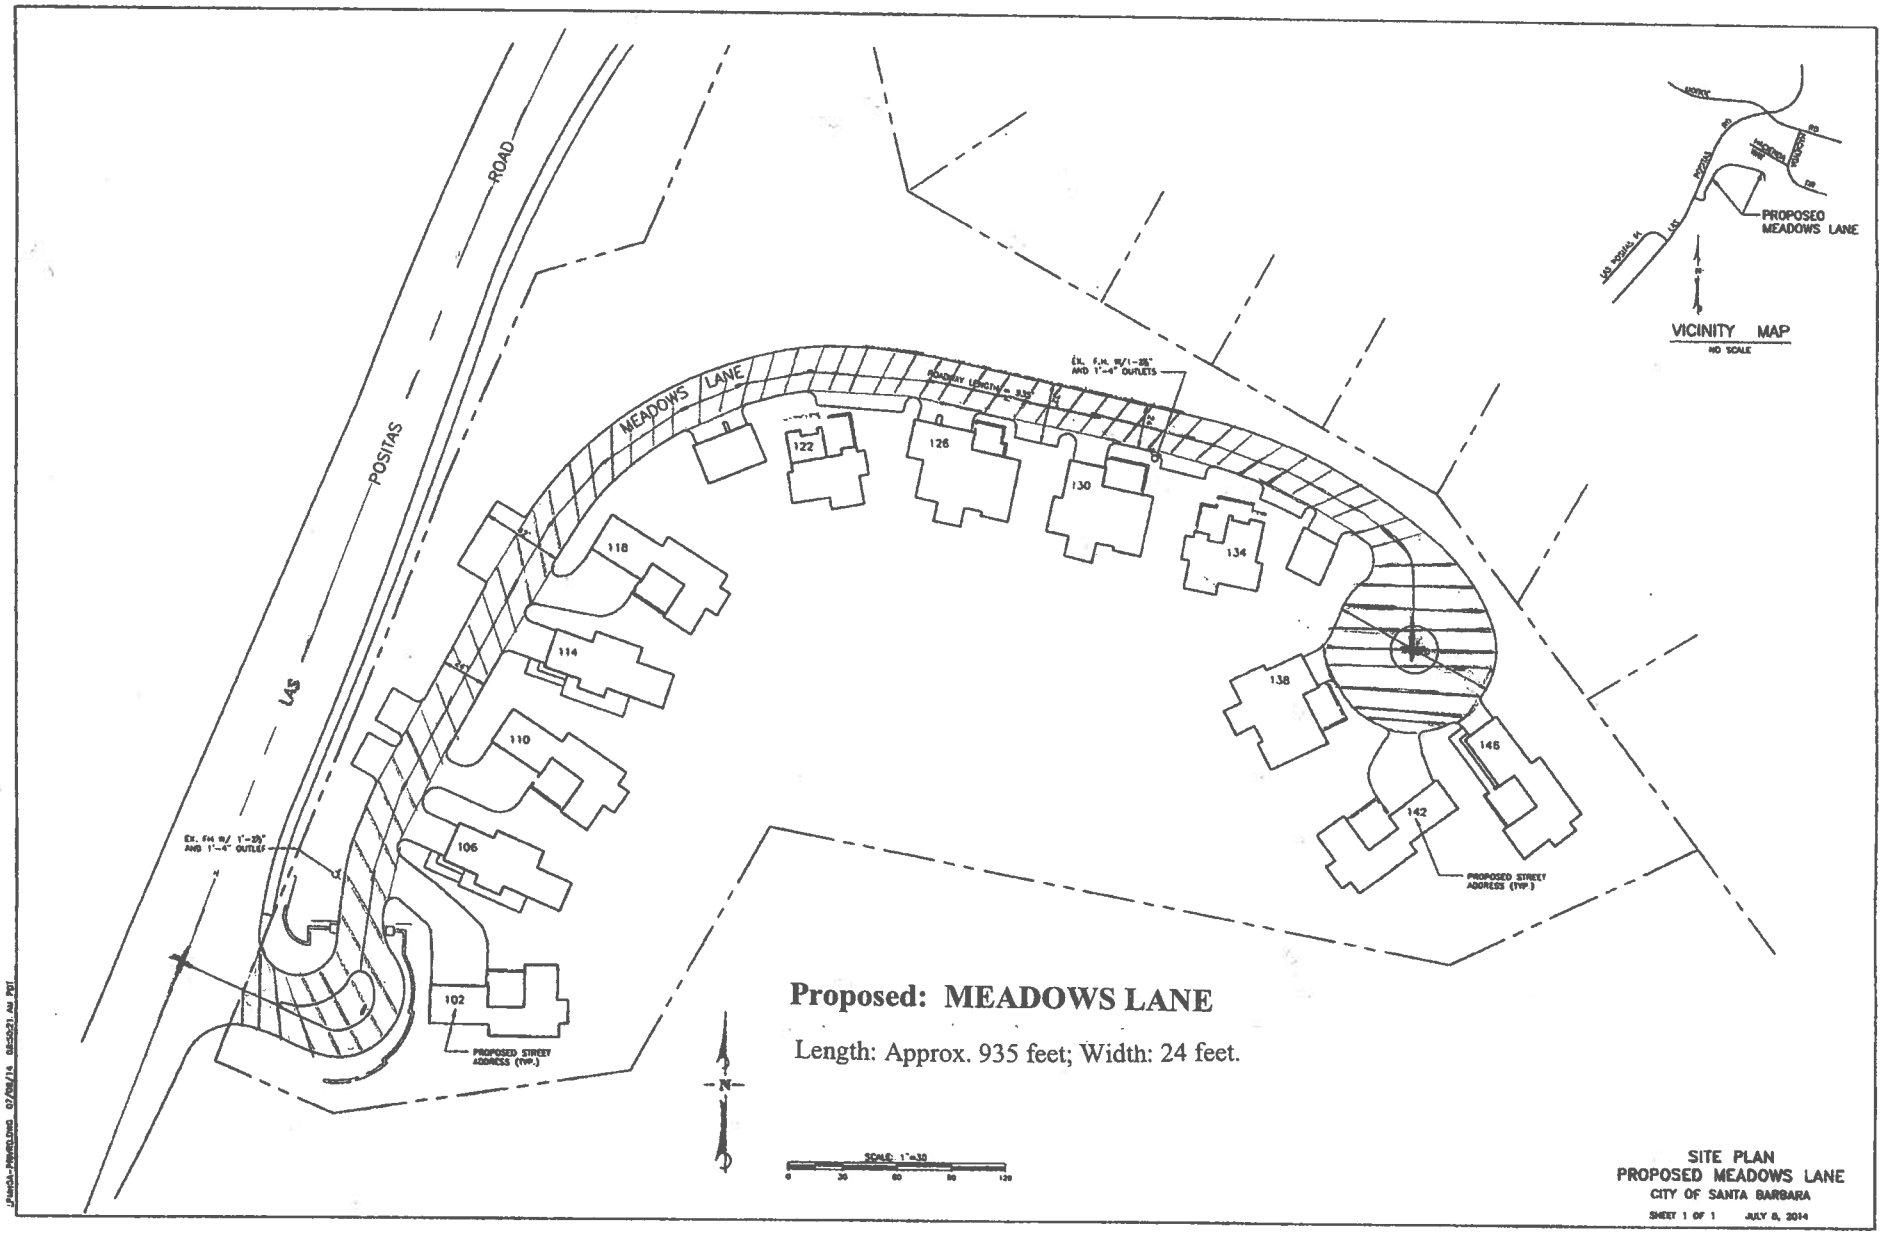
Proposed Meadows Lane