ATTACHMENT 2

JEFF SHELTON ARCHITECT
519 Fig Ave.
Santa Barbara
93101
965-8812

PROJECT COLORS

A	Cement Plaster	SPECIALTY 801
B	Ironwork	FRAZEE Ink Spot 1179n
C	Stained Wood	FRAZEE M409 "Manzanita"
D	Window & Door Sash	EAGLE "Olive"
E	Garage Door & Stencil	MINWAX Mediterranean Green Sherwin Williams SW7698 "Straw"
F	Tile Skirt	Terra Cotta
G	Mexican Tile Roof	Terra Cotta
H	Iron @ Lamps	SHERWIN WILLIAMS SW6989 Domino
I	Canvas Curtains	SUNBRELA "Jockey Red" "Buttercup"
J	Canvas Awnings	SUNBRELA "Mauve" "Vanilla"
K	Cement Tile @ BBQ	ORIGINAL MISSION TILE Azul Rey Blanco
L	Cement Tile @ Loggia	ORIGINAL MISSION TILE Azul Rey Blanco Rojo Palo Alto Gold Verde Canada
M	Ceramic Risers	CALIFORNIA POTTERY & TILE Blue CP 104 Off-White CP 41 Green CP 84 Black CP 142

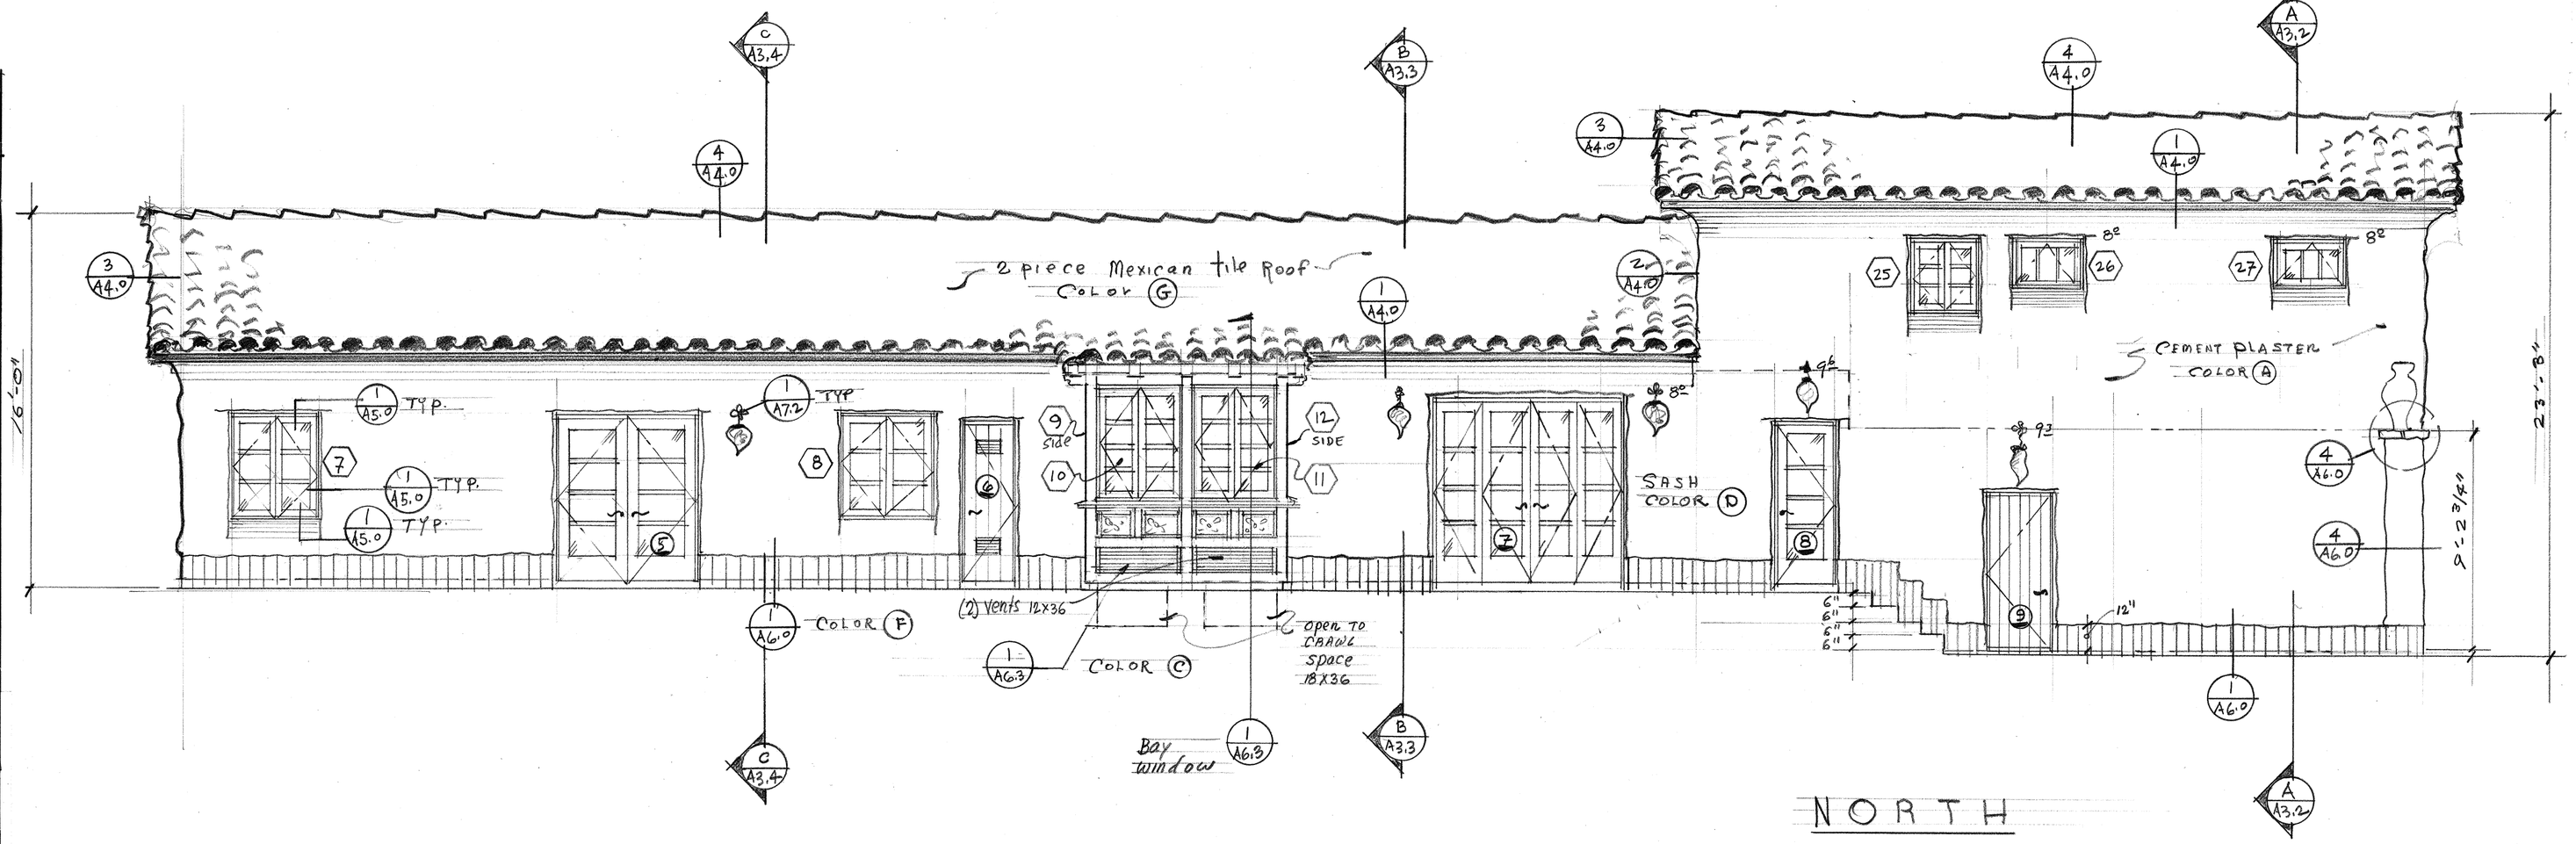

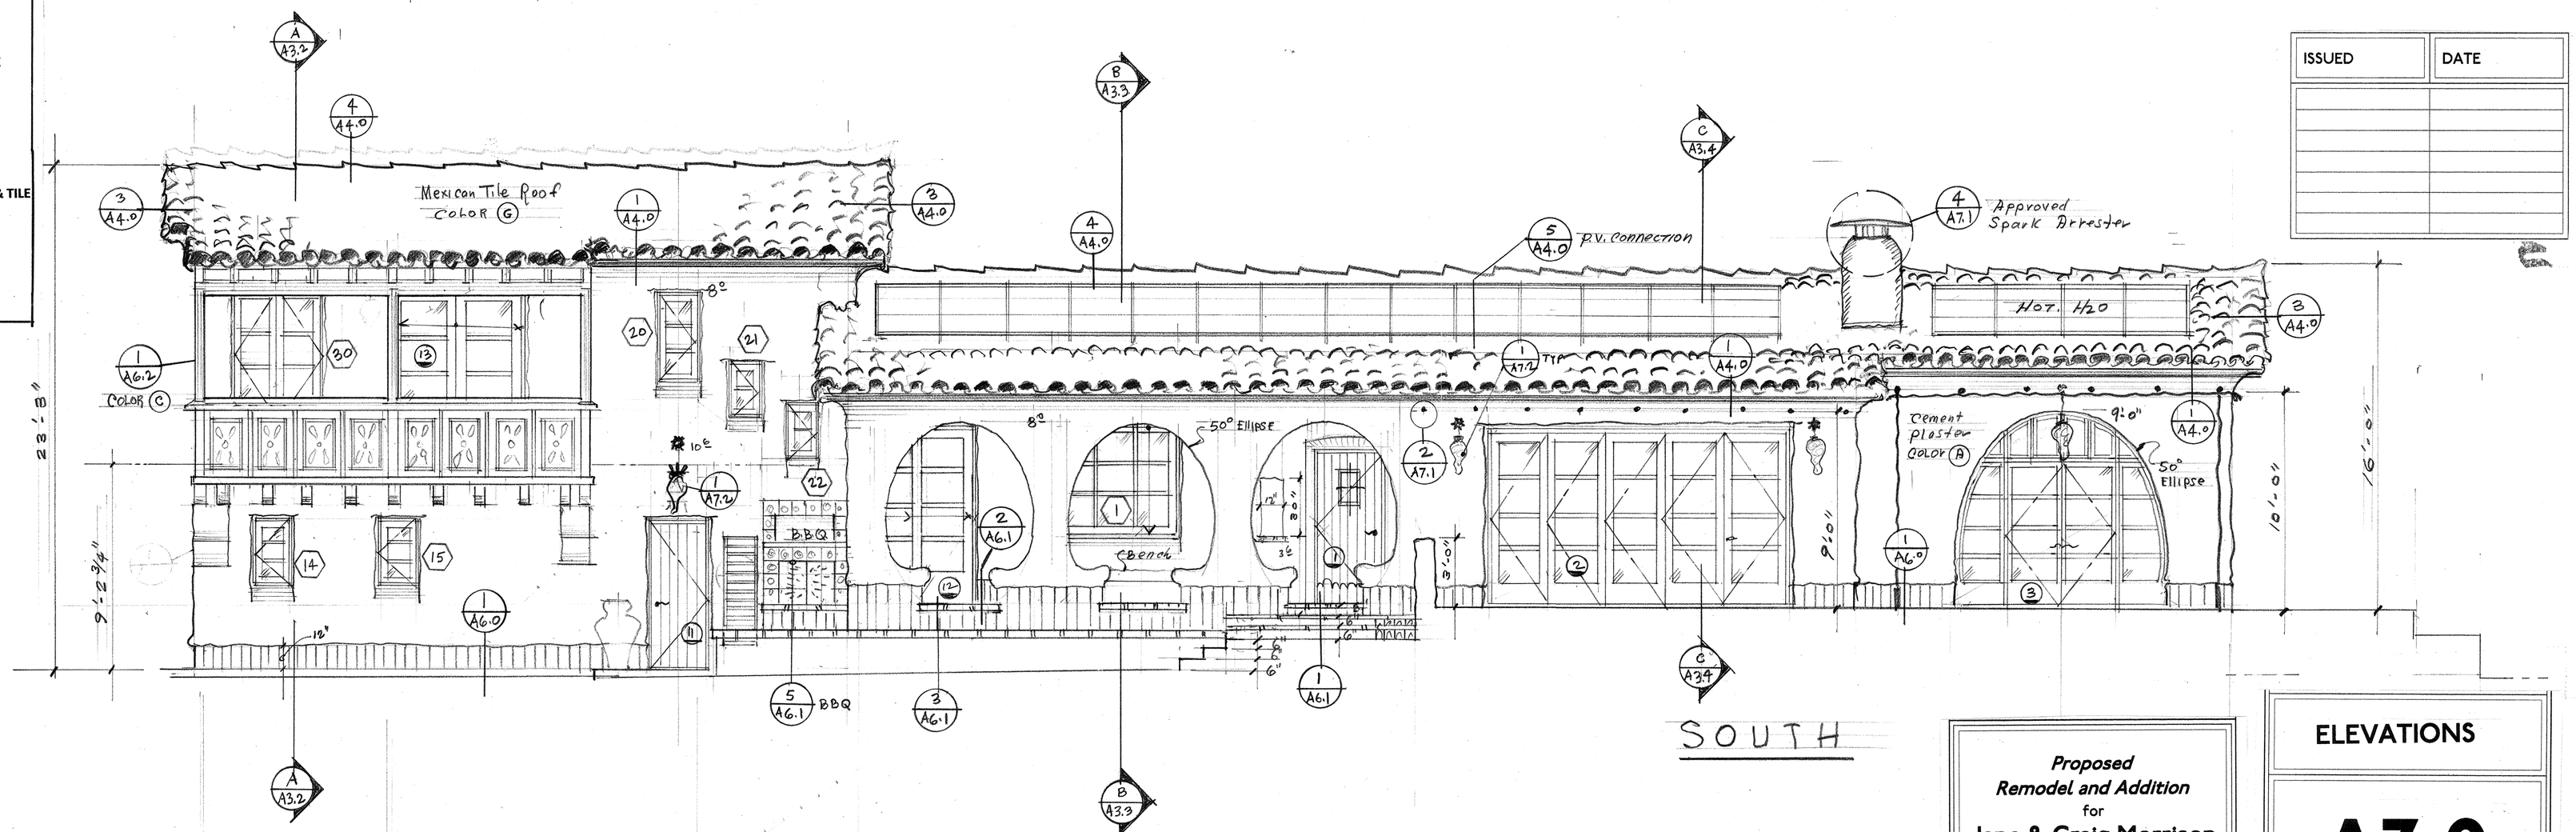

ISSUED	DATE

Proposed
Remodel and Addition
for
Jane & Craig Morrison
1912 Mission Ridge Road
Santa Barbara, CA 93103

ELEVATIONS

A3.0

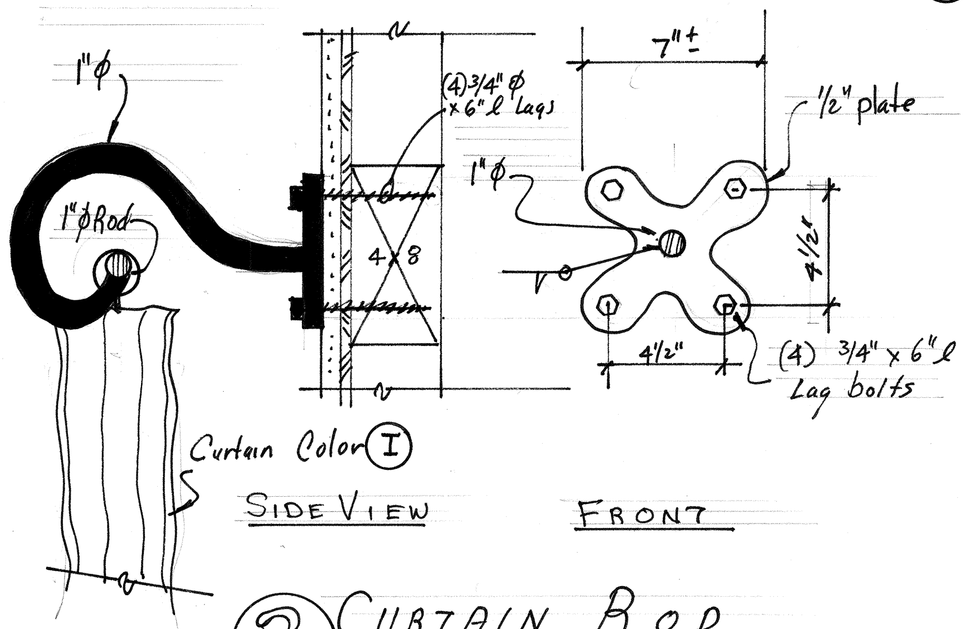

SIDE VIEW FRONT

(3) CURTAIN ROD

QUARTER SCALE

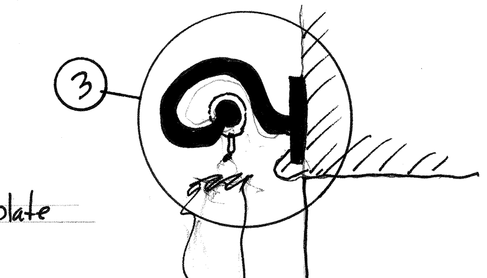

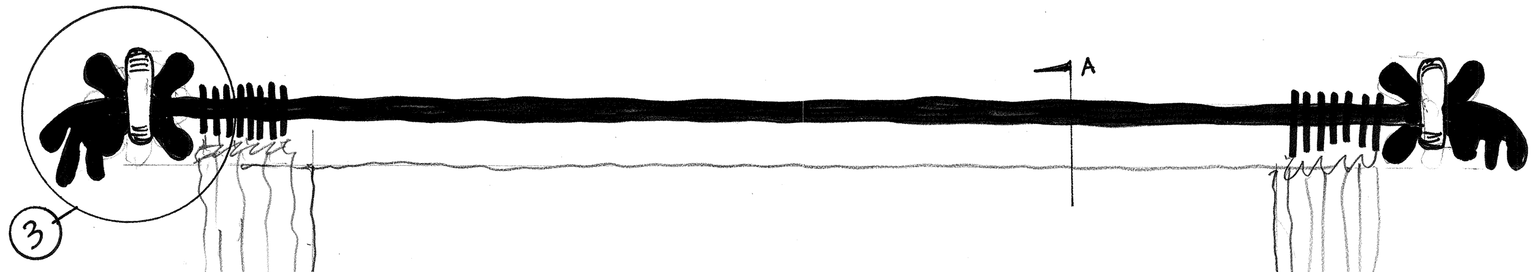

IRONWORK COLOR (B)

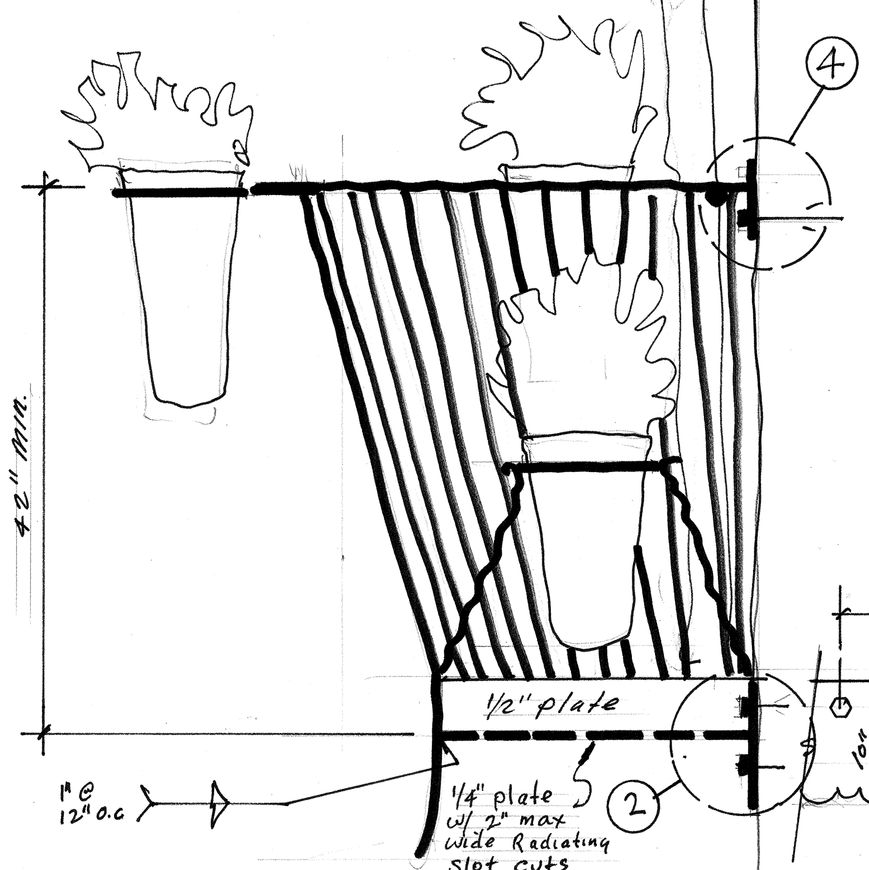

(A) SECTION "A"

EIGHTH SCALE

(2) WALL PLATE

EIGHTH SCALE

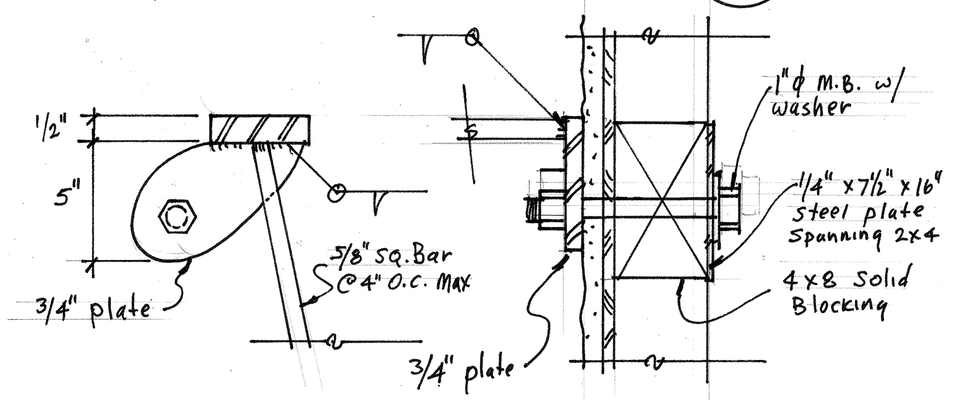

(1) BALCONY BRACKET

QUARTER SCALE

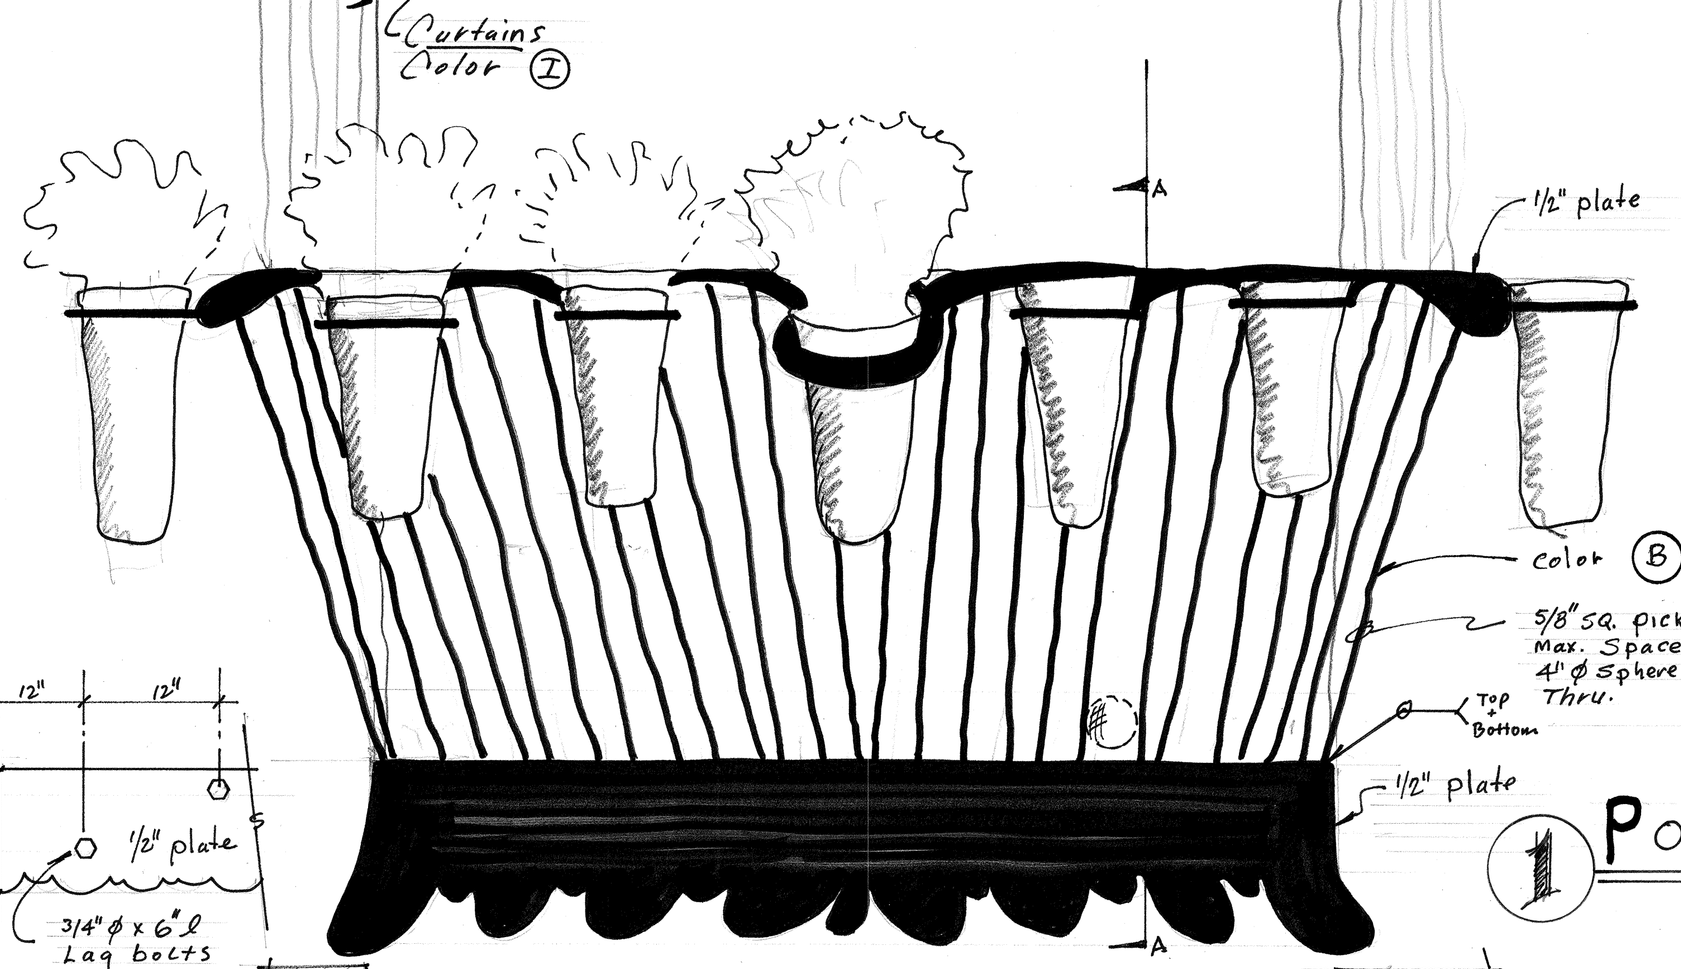

(1) POT BALCONY

ELEVATION

EIGHTH SCALE

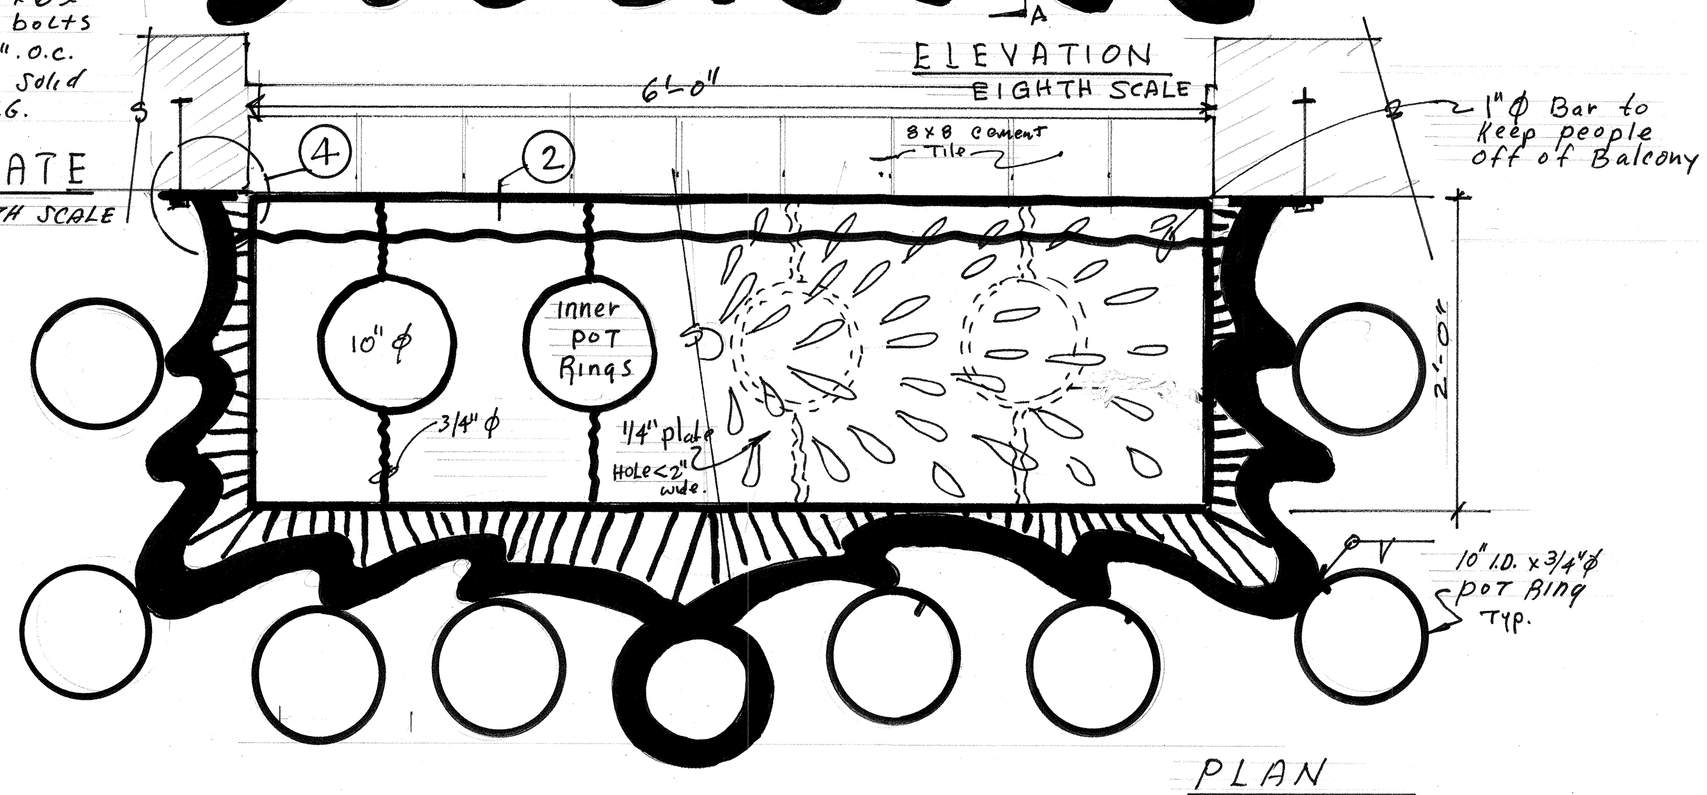

PLAN

EIGHTH SCALE

JEFF SHELTON ARCHITECT

519 FIG AVENUE
SANTA BARBARA
CALIFORNIA
93101
(805) 965-8812
JEFF@JEFFSHELTONARCHITECT.COM

ISSUED	DATE

Proposed
Remodel and Addition
for
Jane & Craig Morrison
1912 Mission Ridge Road
Santa Barbara, CA 93103

IRONWORK

A7.0

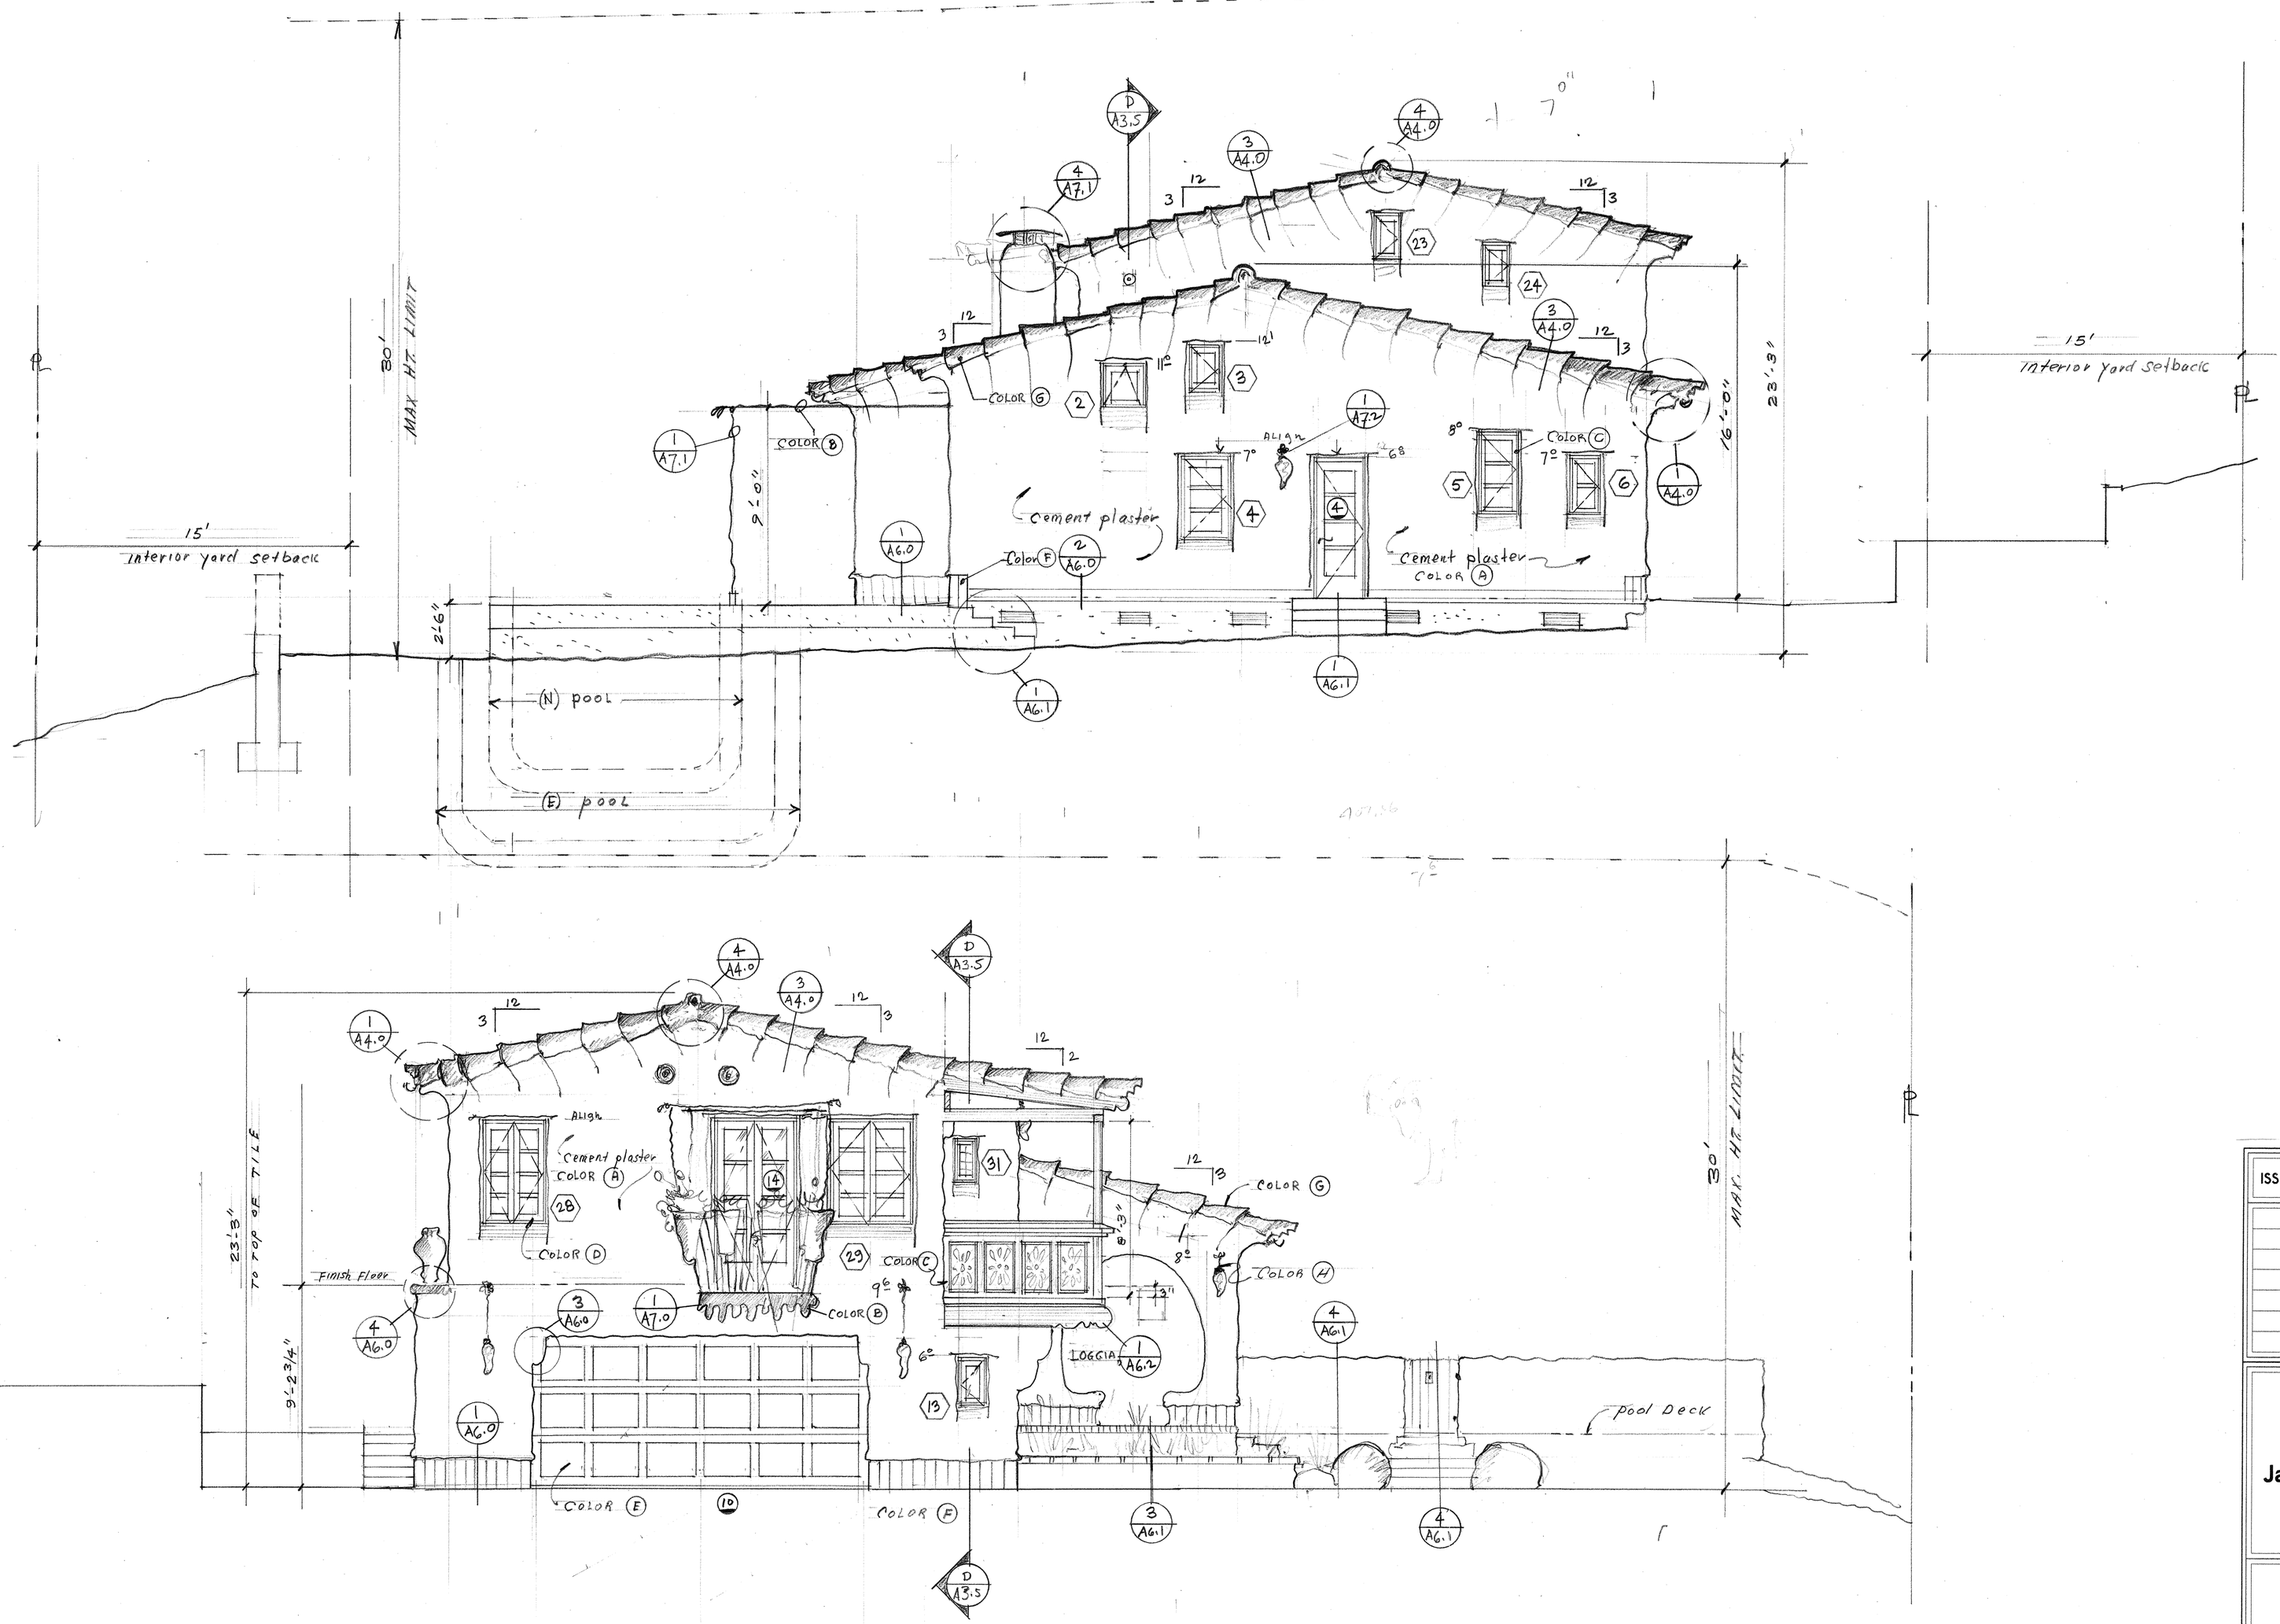

JEFF SHELTON ARCHITECT

519 FIG AVENUE
SANTA BARBARA
CALIFORNIA
93101
(805) 965-8812
JEFF@JEFFSHELTONARCHITECT.COM

NOT FOR CONSTRUCTION

ISSUED	DATE

Proposed
Remodel and Addition
for
Jane & Craig Morrison
1912 Mission Ridge Road
Santa Barbara, CA 93103

ELEVATIONS

A3.1