PLOT BY: DMELIS PLOT DATE: Friday, February 20, 2015
FILE NAME: U:\12013 - EKWILL STREET AND FOWLER ROAD - CITY OF GOLETA\400 PROJECT DESIGN FILES\420 ROADWAY & CIVIL\EXHIBITS\2013-07-09_AIRPORT RPZ\EXHIBIT - SB AIRPORT RUNWAY PROTECTION ZONE_2015-02-20.DWG

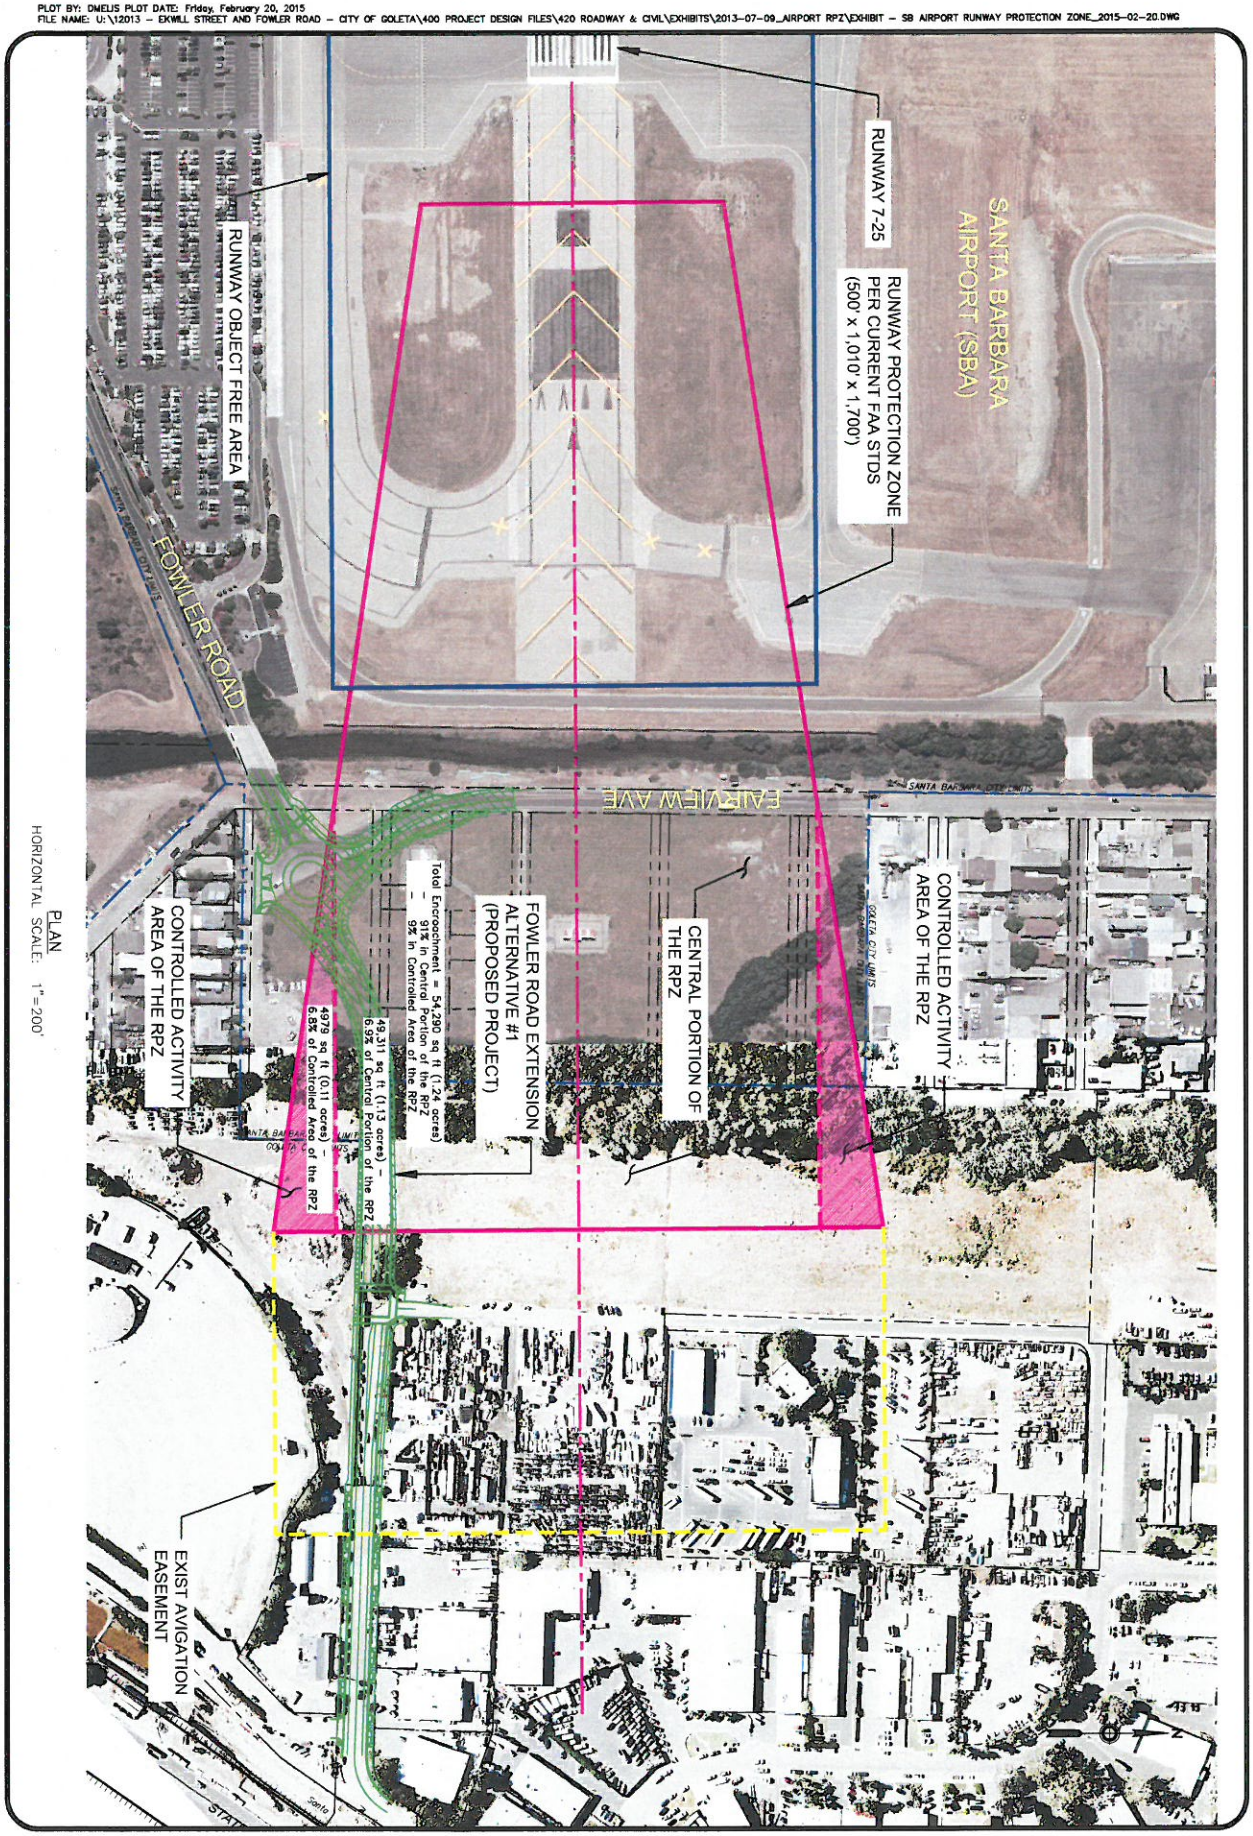

PLAN
HORIZONTAL SCALE: 1"=200'

FOWLER ROAD EXTENSION PROJECT
Santa Barbara Airport
Runway 25 - Runway Protection Zone Encroachment

drake haglan AND ASSOCIATES

CITY OF GOLETA