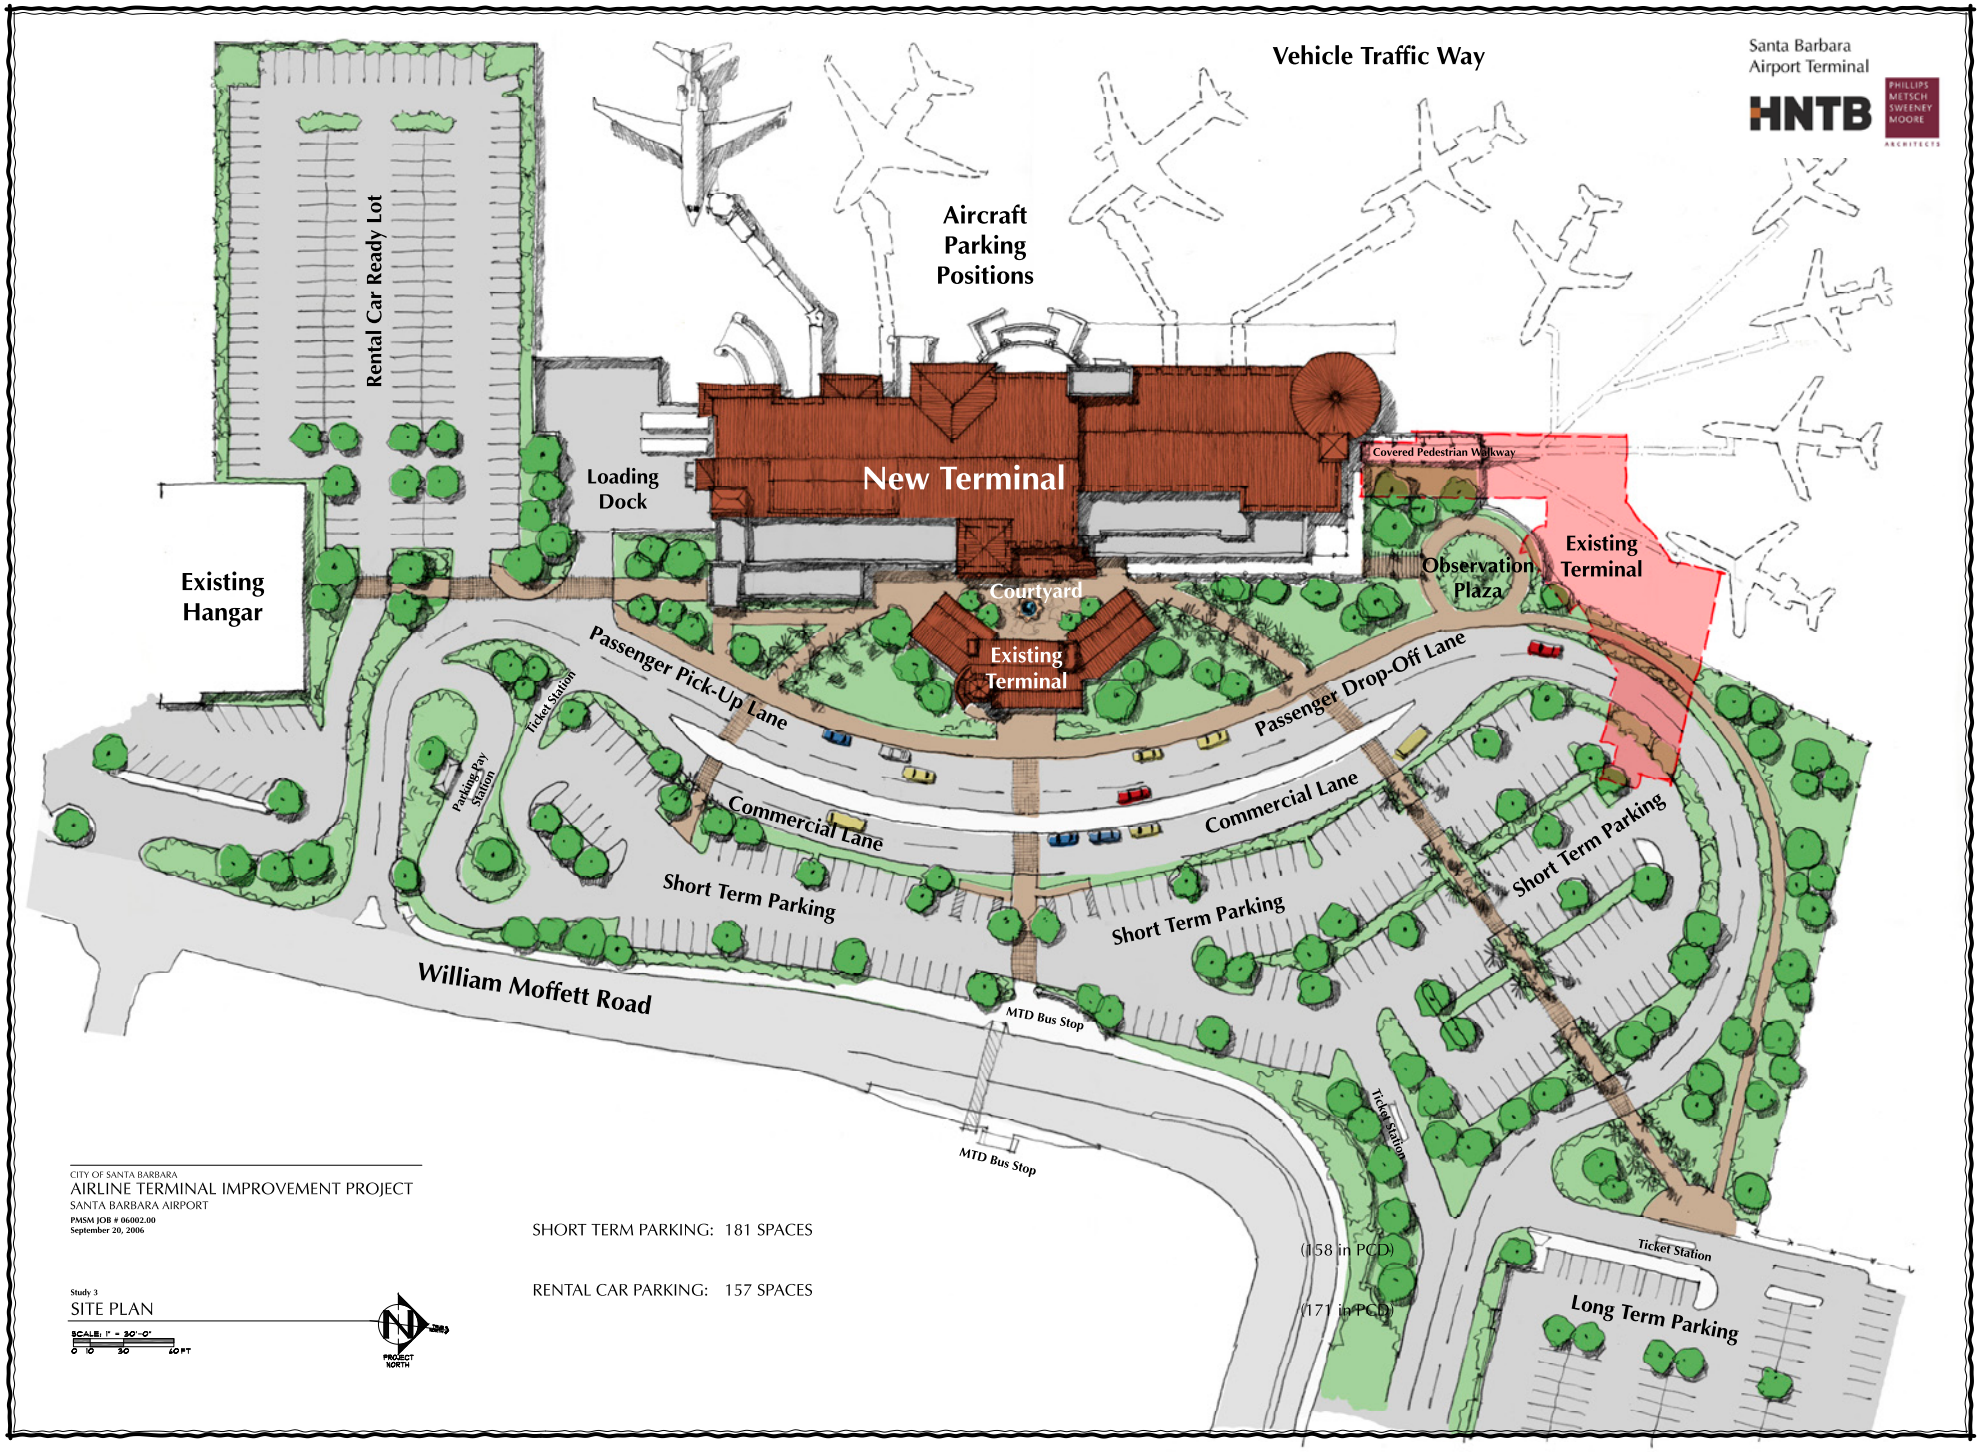
Vehicle Traffic Way
Santa Barbara Airport Terminal
HNTB
PHILLIPS METSCH SWEENEY MOORE ARCHITECTS
Aircraft Parking Positions
Rental Car Ready Lot
Loading Dock
New Terminal
Covered Pedestrian Walkway
Existing Terminal
Observation Plaza
Existing Hangar
Courtyard
Existing Terminal
Passenger Pick-Up Lane
Passenger Drop-Off Lane
Ticket Station
Parking Pay Station
Commercial Lane
Commercial Lane
Short Term Parking
Short Term Parking
Short Term Parking
William Moffett Road
MTD Bus Stop
MTD Bus Stop
Ticket Station
Ticket Station
Long Term Parking
CITY OF SANTA BARBARA
AIRLINE TERMINAL IMPROVEMENT PROJECT
SANTA BARBARA AIRPORT
PMSM JOB # 06002.00
September 20, 2006
Study 3
SITE PLAN
SCALE: 1" = 30'-0"
0 10 30 60 FT
PROJECT NORTH
SHORT TERM PARKING: 181 SPACES
(158 in PCD)
RENTAL CAR PARKING: 157 SPACES
(171 in PCD)