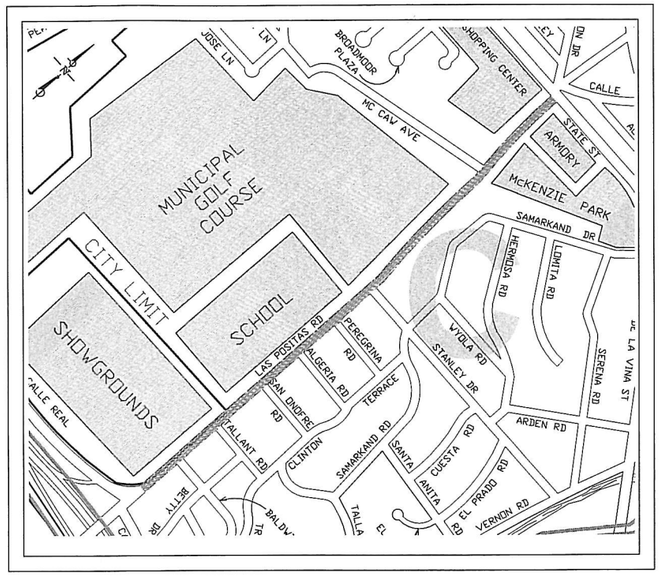

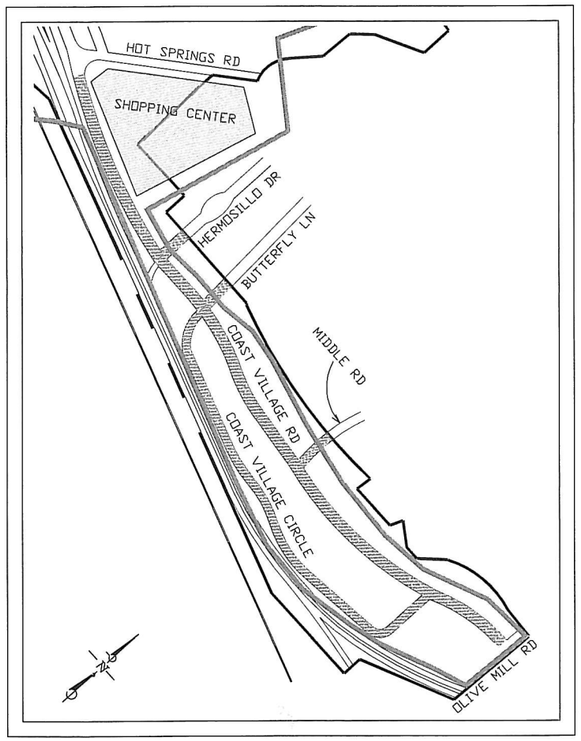

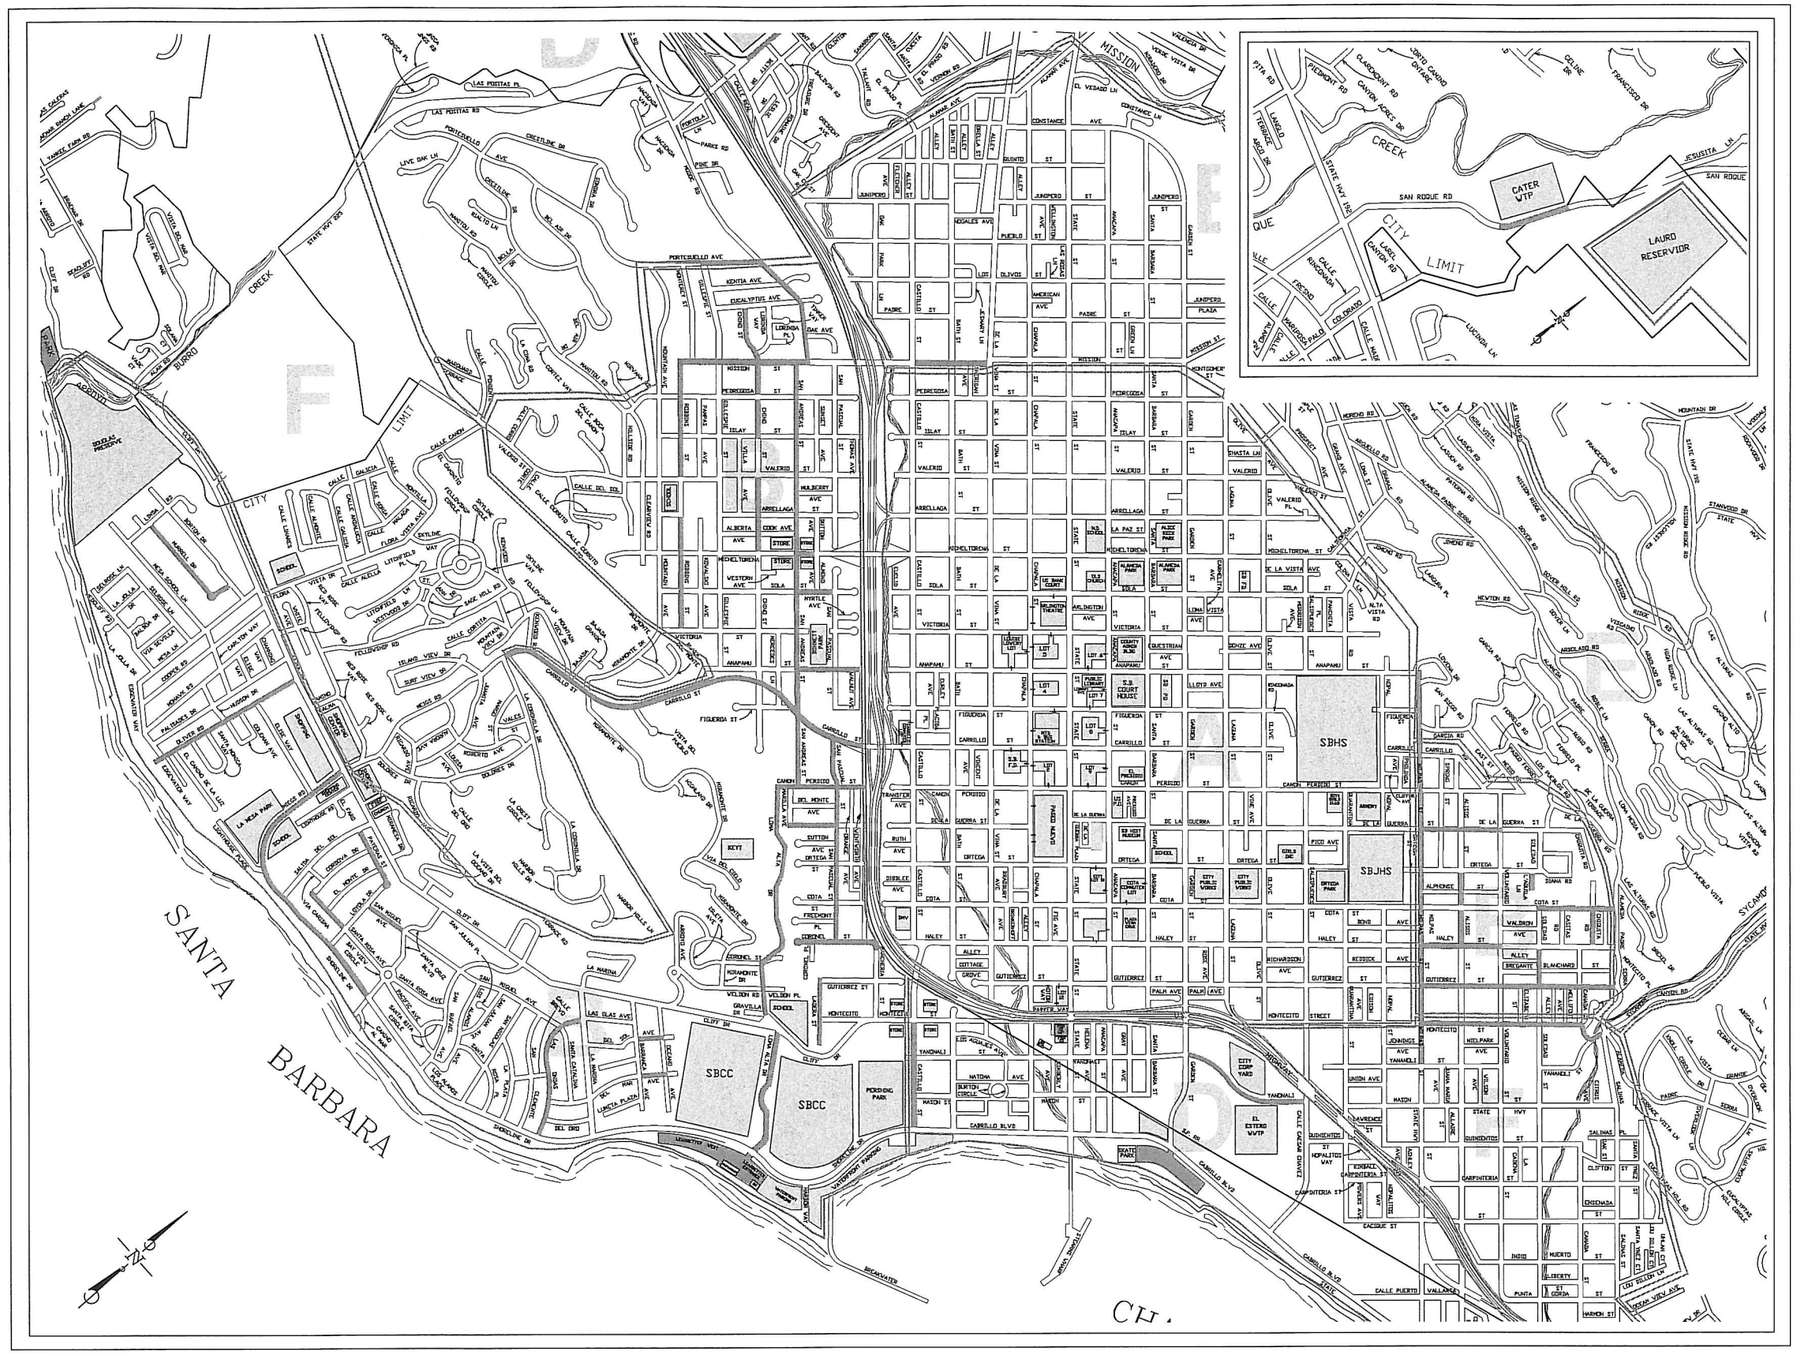

LEGEND

- STREETS DESIGNATED FOR PAVEMENT PREPARATION

CITY OF SANTA BARBARA AREA B PAVEMENT PREPARATION PROGRAM SITE MAP

FLOWERS & ASSOCIATES, INC.
CIVIL ENGINEERS
500 East Montecito Street Santa Barbara, California 93103
Telephone (805) 966-2224

W.O. 0665