SAND BAR

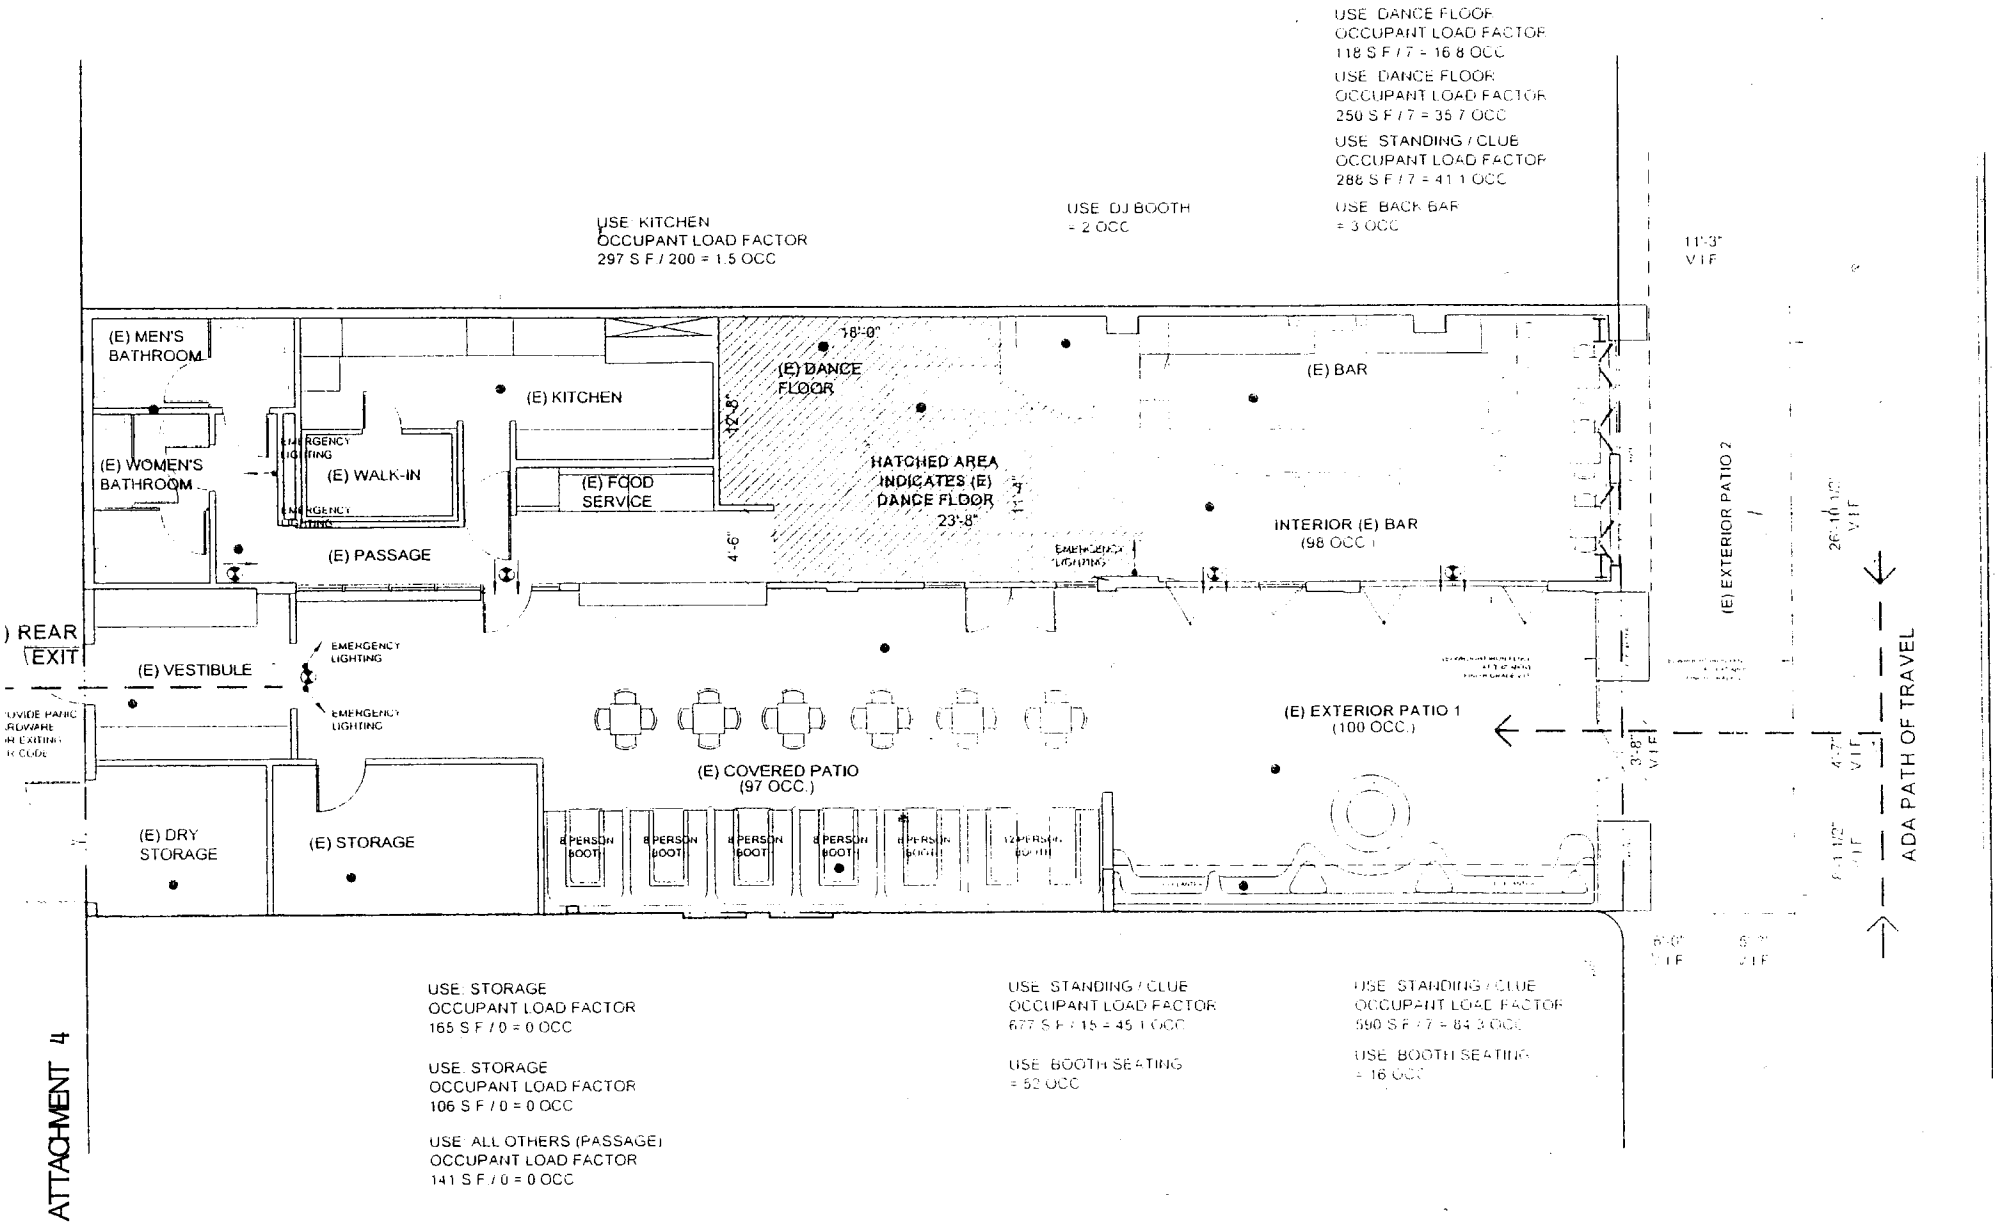

ATTACHMENT 4

514 STATE STREET FLOOR PLAN & SITE PLAN