Attachment 2

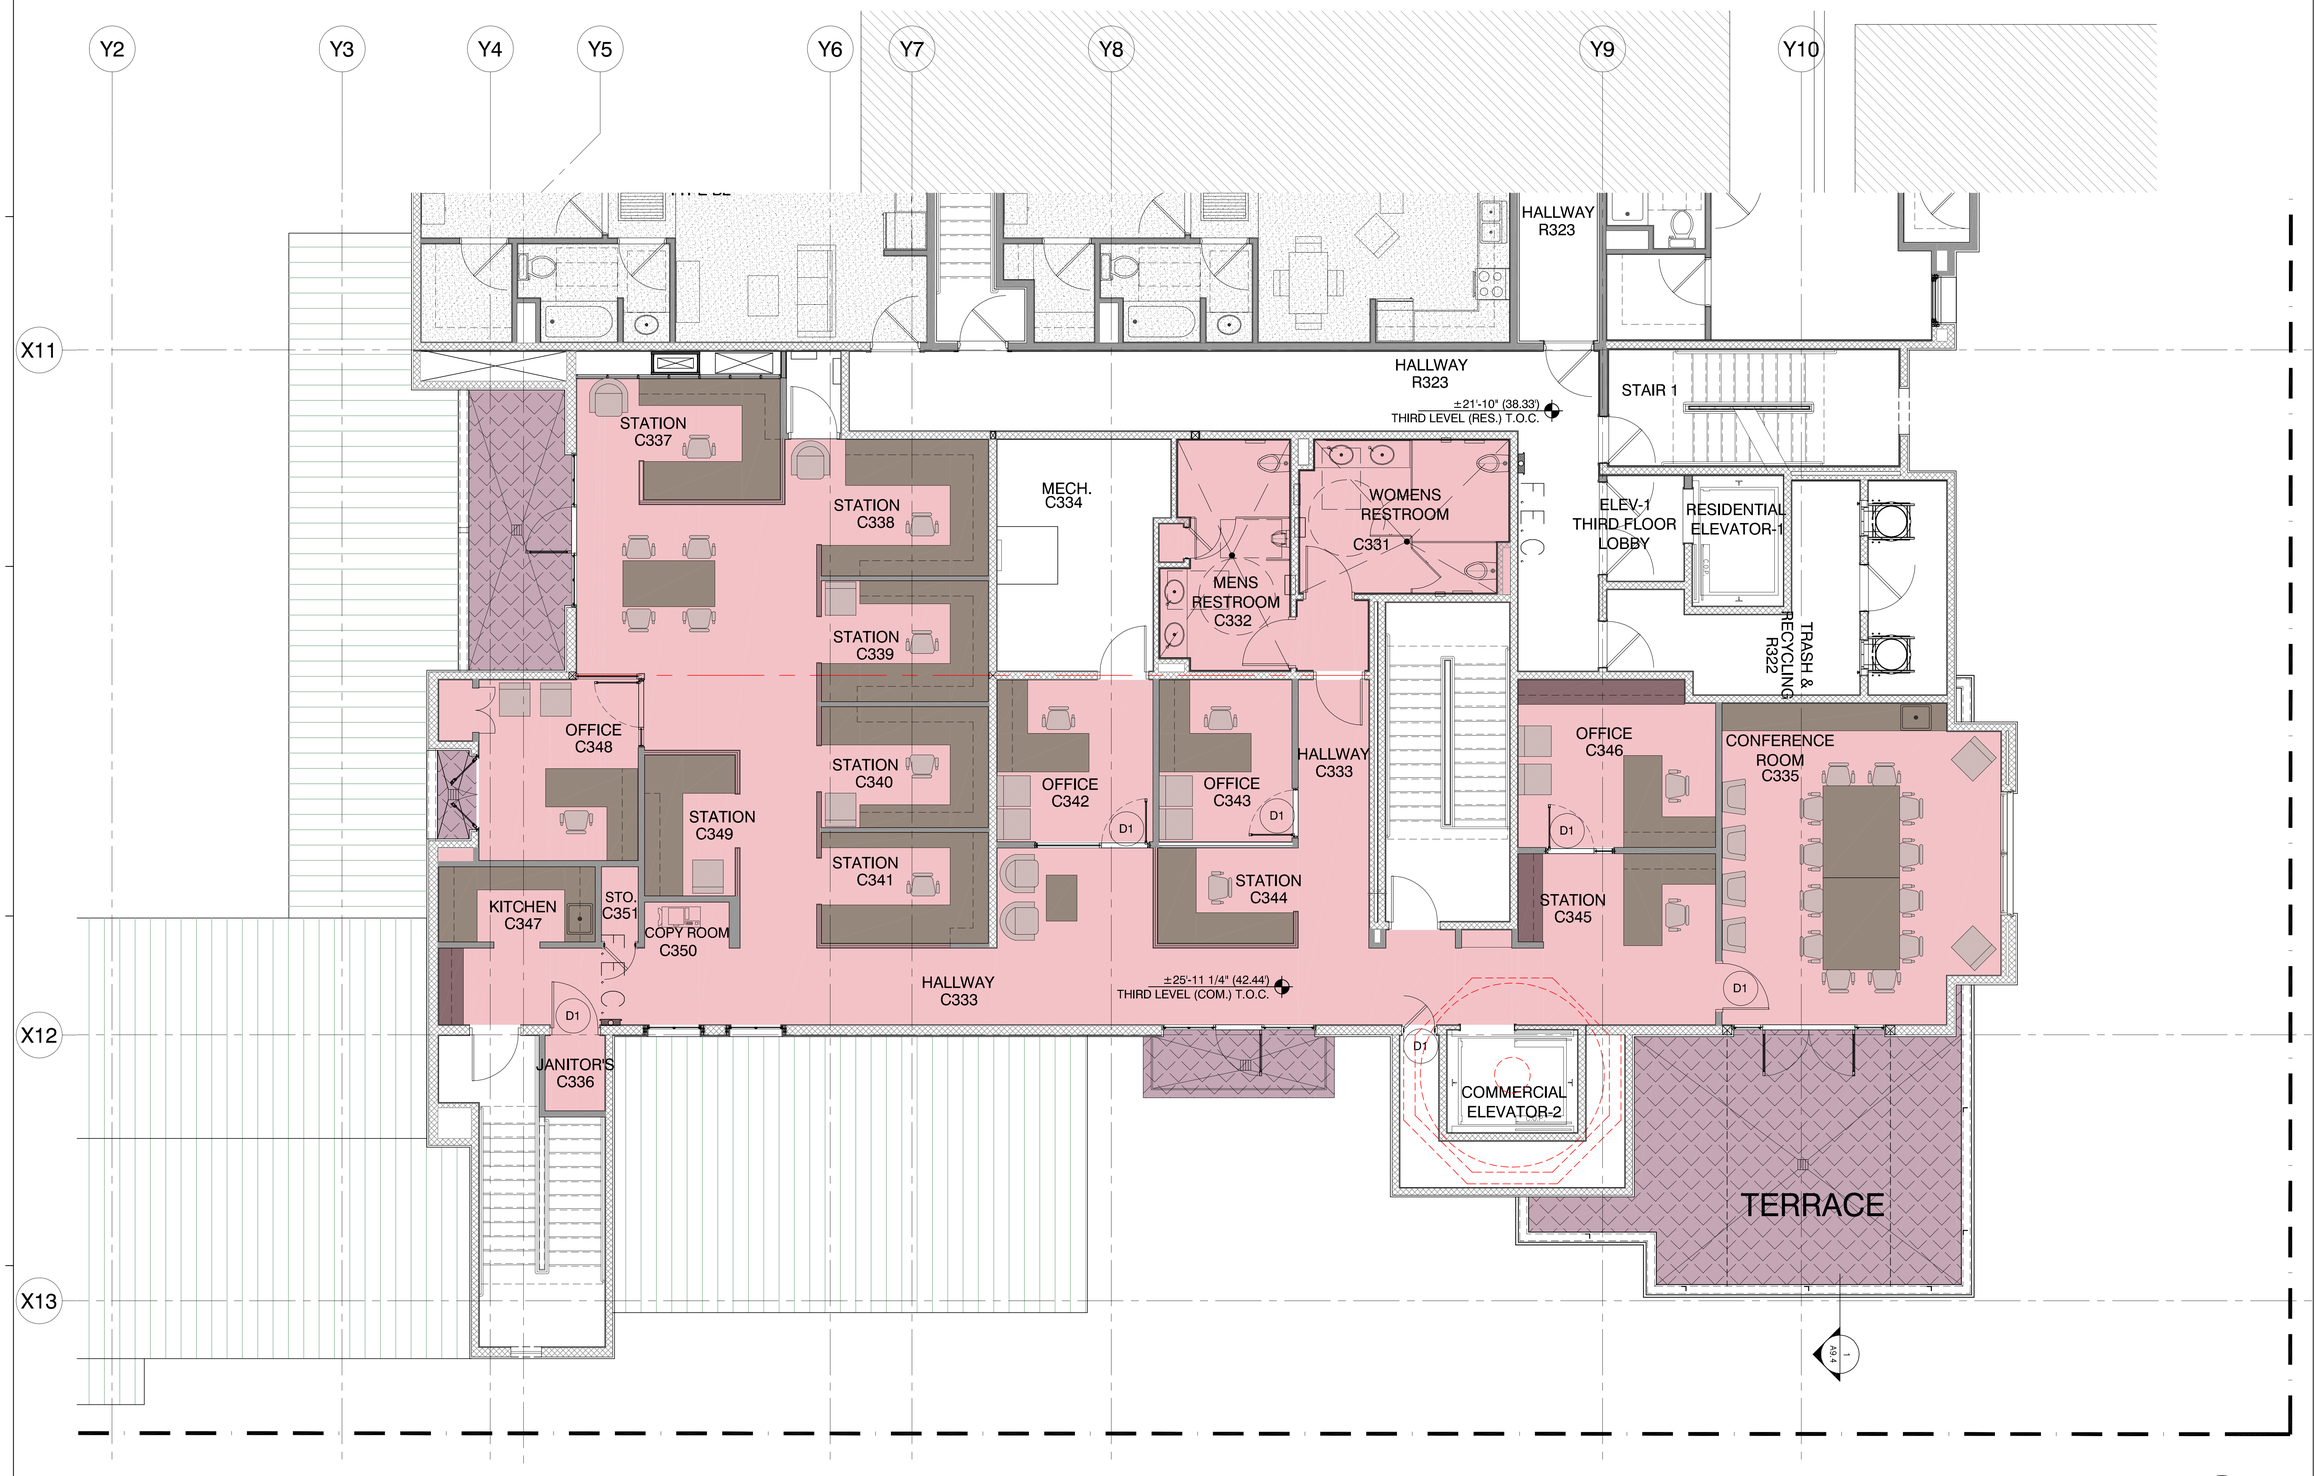


NOTE: ALL DOORS NOT LABELLED IN THIS DRAWING ARE A PART OF THE SCOPE OF THE ORIGINAL PROJECT.

CONCRETE MASONRY WALL
WOODEN FRAMING WALL

NOTE: ALL DIMENSIONS TO THE PROPERTY LINE ARE FROM FACE OF CONCRETE OR FACE OF STUD.

PROJECT NORTH

SCALE : 3/16"=1'-0"
0 1 2 4 8 16 Feet

THIRD FLOOR PLAN 1/4"=1'-0" 1


Hochhauser Blatter
ARCHITECTURE AND PLANNING
122 E. ARRELLAGA
SANTA BARBARA
CALIFORNIA 93101
805 962 2746


TENANT IMPROVEMENT FOR THE CITY OF SANTA BARBARA

# MENTAL HEALTH ASSOCIATION IN SANTA BARBARA

617 GARDEN STREET
SANTA BARBARA, CALIFORNIA

| DATE: | ISSUANCE OR REVISION |
|---|---|
| 11/16/07 | CITY OF SANTA BARBARA BUILDING & SAFETY SUBMITTAL |


THIS DRAWING IS COPYRIGHTED MATERIAL UNDER THE SOLE OWNERSHIP OF HOCHHAUSER BLATTER ARCHITECTURE & PLANNING. ANY USE WITHOUT EXPRESSED WRITTEN CONSENT OF HOCHHAUSER BLATTER IS PROHIBITED.


SHEET CONTENTS
THIRD FLOOR PLAN

PROJECT NO: 9628

SHEET
A2.1
OF ALL SHEETS
LATEST REVISION