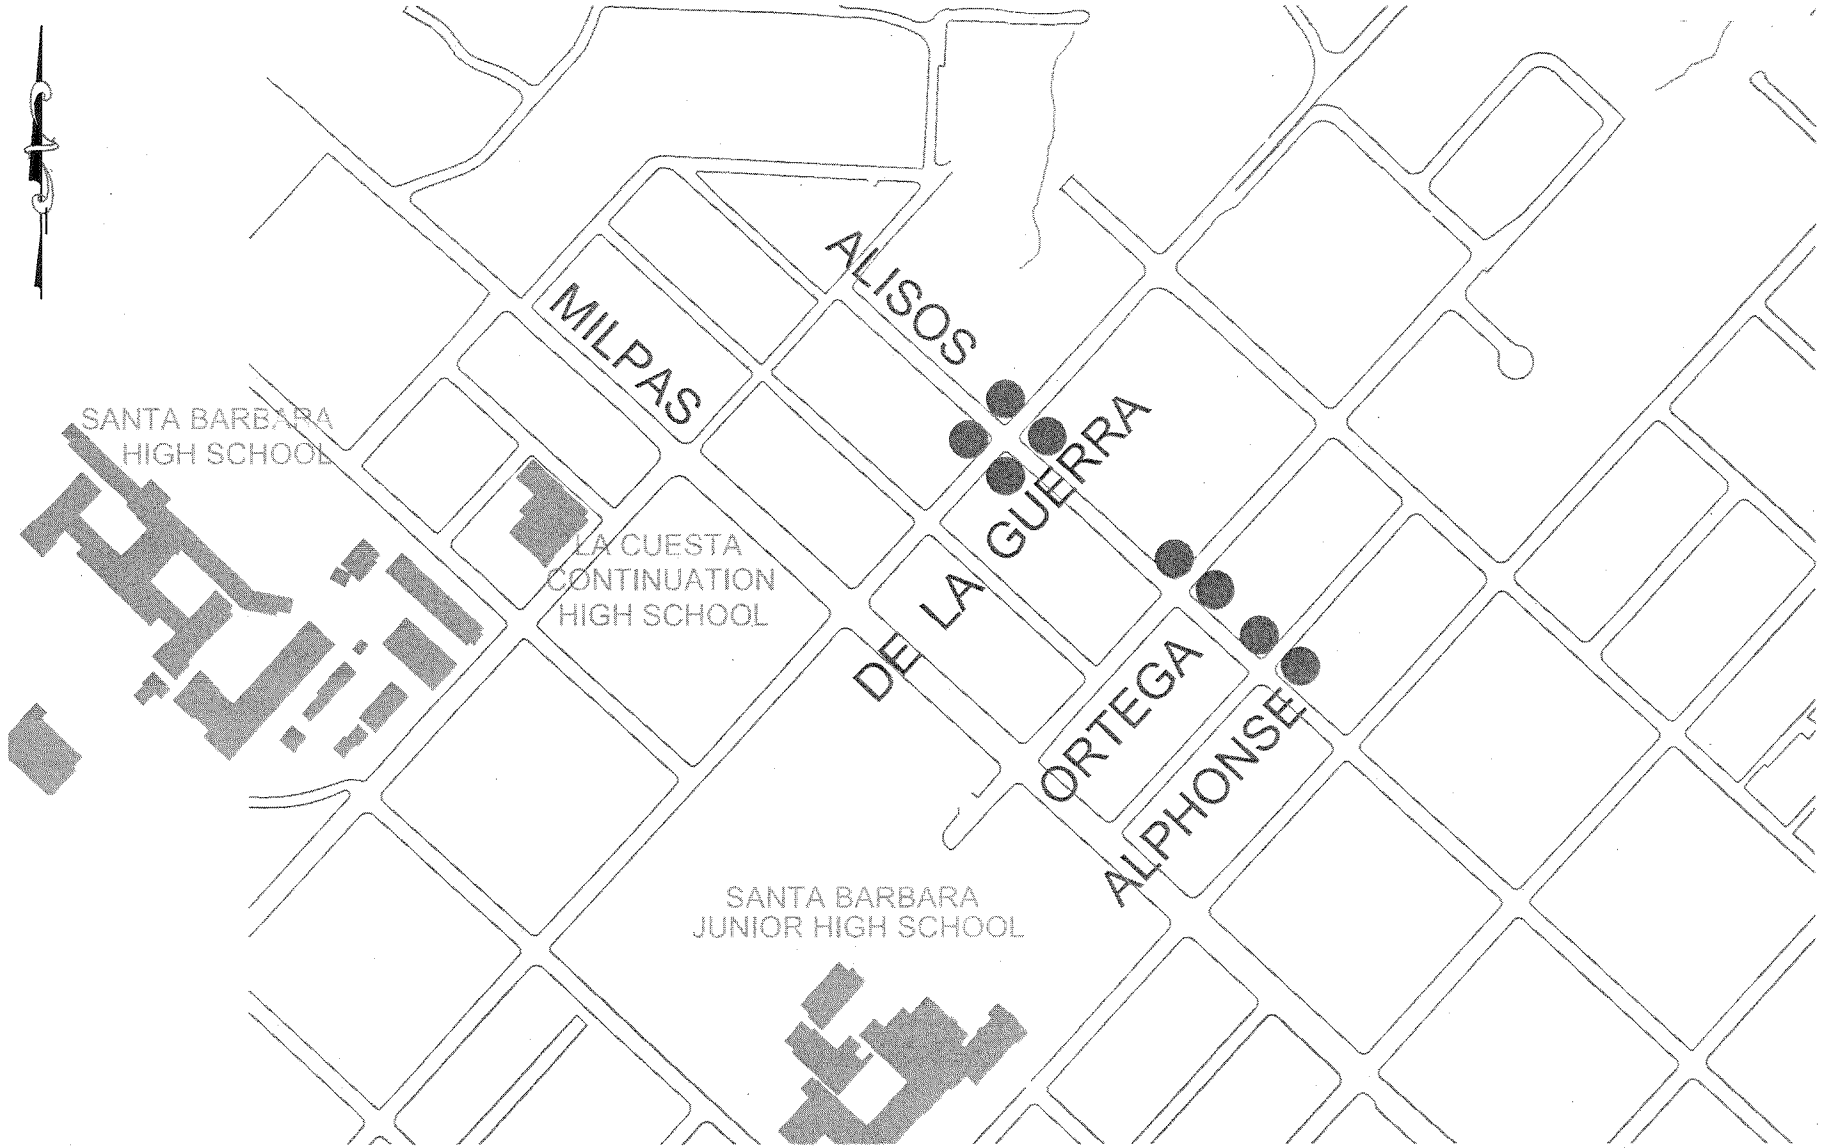

LEGEND

● LOCATION OF NEW ACCESS RAMP

ALISOS STREET ACCESS RAMPS PROJECT LOCATION MAP			
REVISIONS	DATE: 1/24/2008	SCALE: 1"=40' APPROVED BY: DS	DRAWN BY: BD
	ADDRESS: ALISOS STREET		SHEET NO. 1 OF 1
	City of Santa Barbara Public Works Department		BID NO 3526