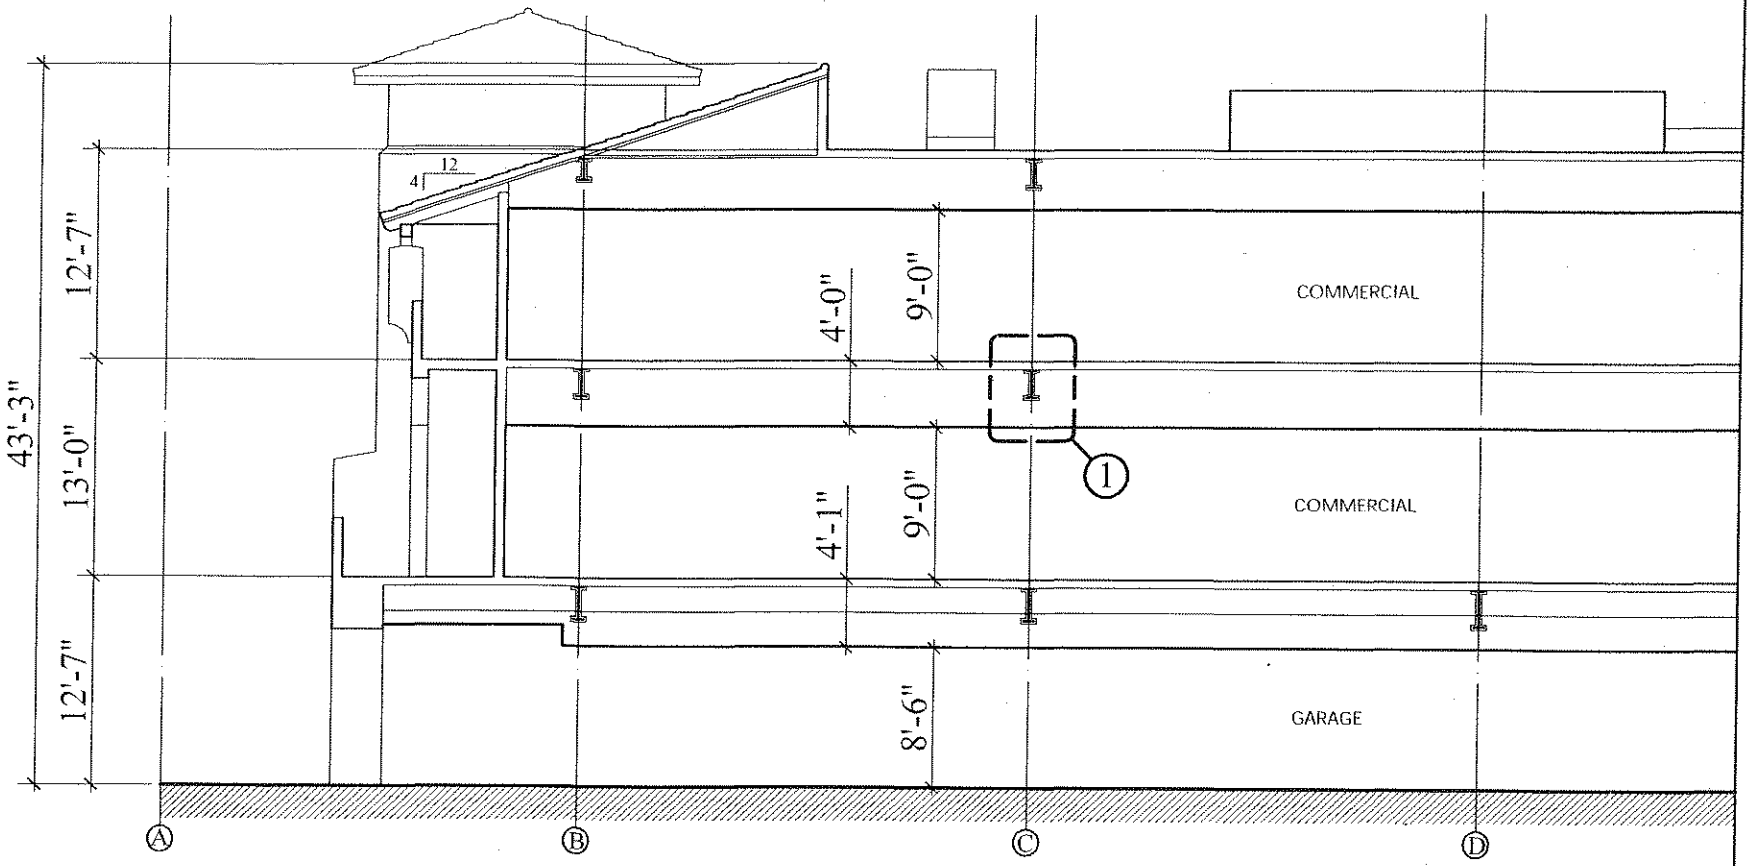

EXISTING COMMERCIAL BUILDING

SCALE 3/32" = 1'-0"

TWO FLOORS OF COMMERCIAL
OVER GROUND FLOOR GARAGE

ATTACHMENT 5

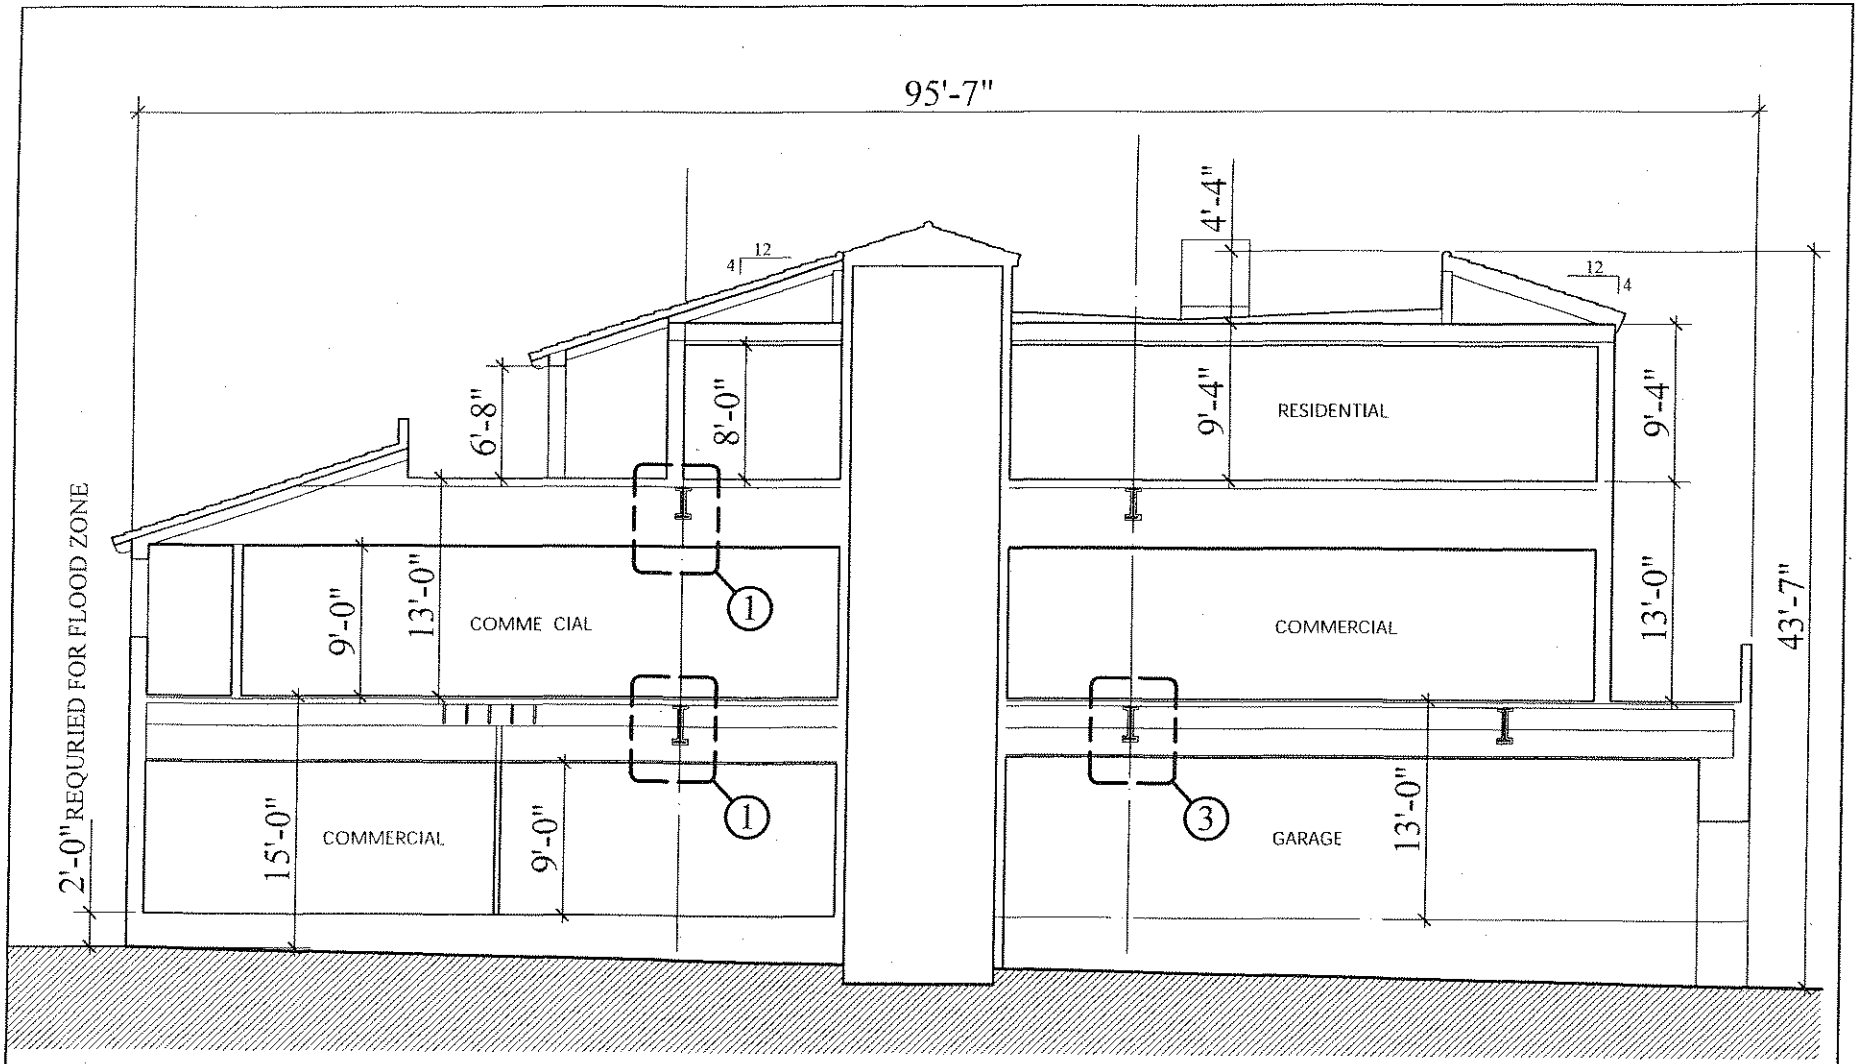

TYPICAL MIXED-USE BUILDING

SCALE 3/32" = 1'-0"

LOCATED IN A FLOOD ZONE
2% SLOPE

TWO FLOORS OF COMMERCIAL
ONE FLOOR OF RESIDENTIAL

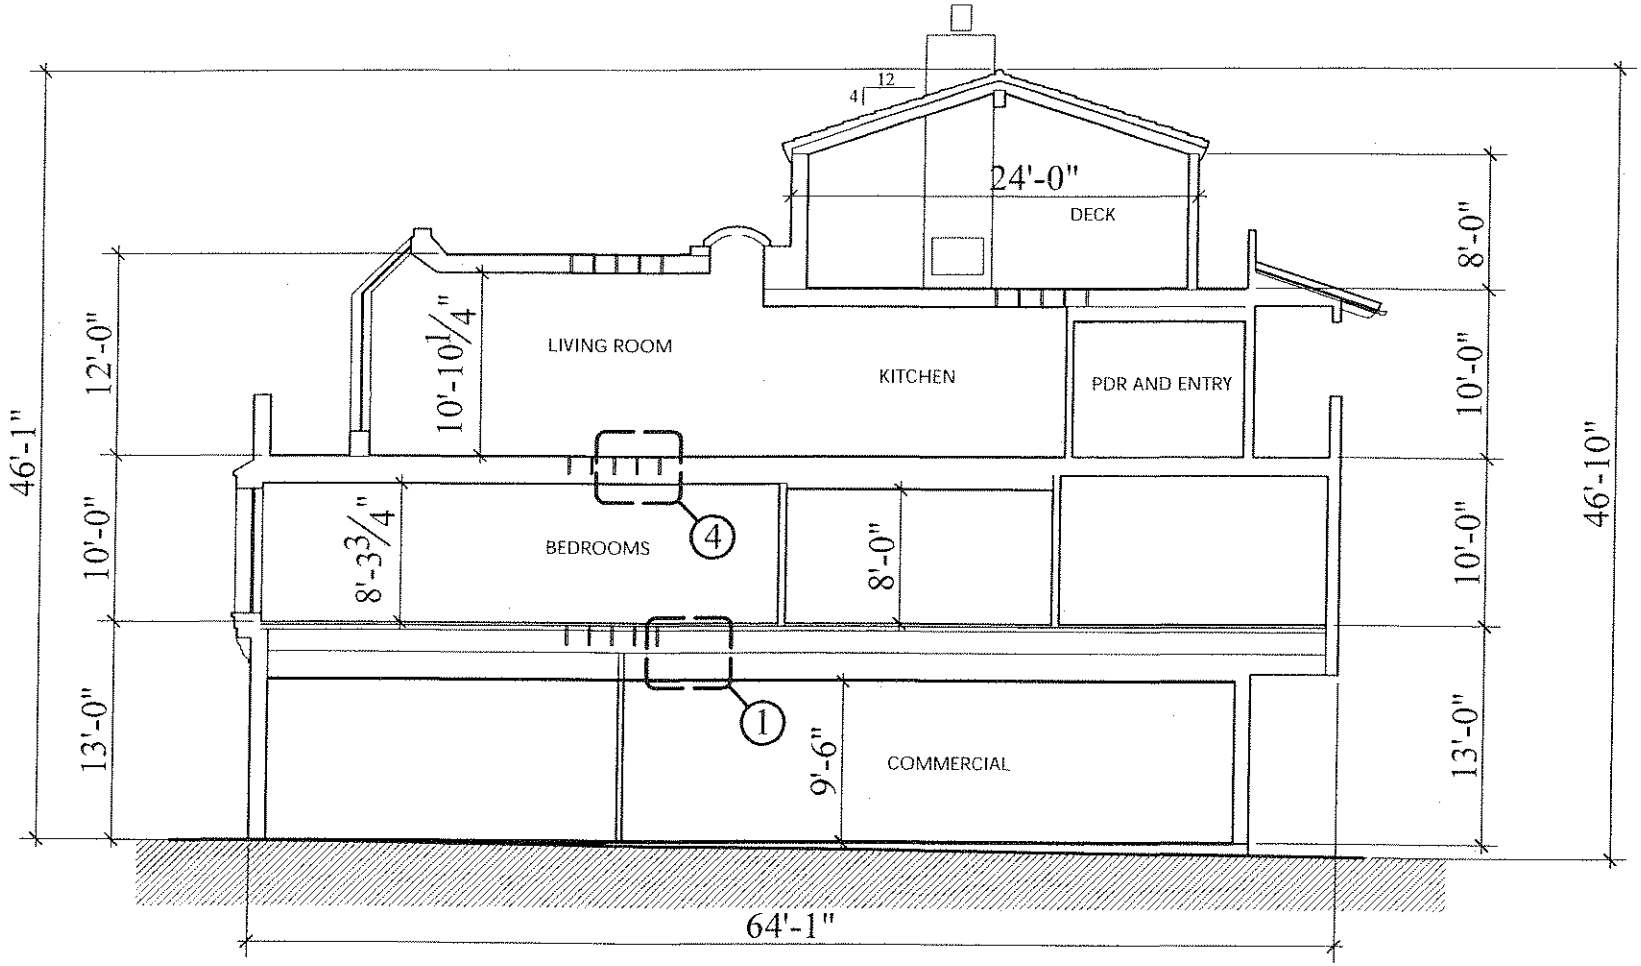

PROPOSED MIXED-USE BUILDING

SCALE 3/32" = 1'-0"

THREE FLOORS OF RESIDENTIAL
OVER GROUND FLOOR COMMERCIAL

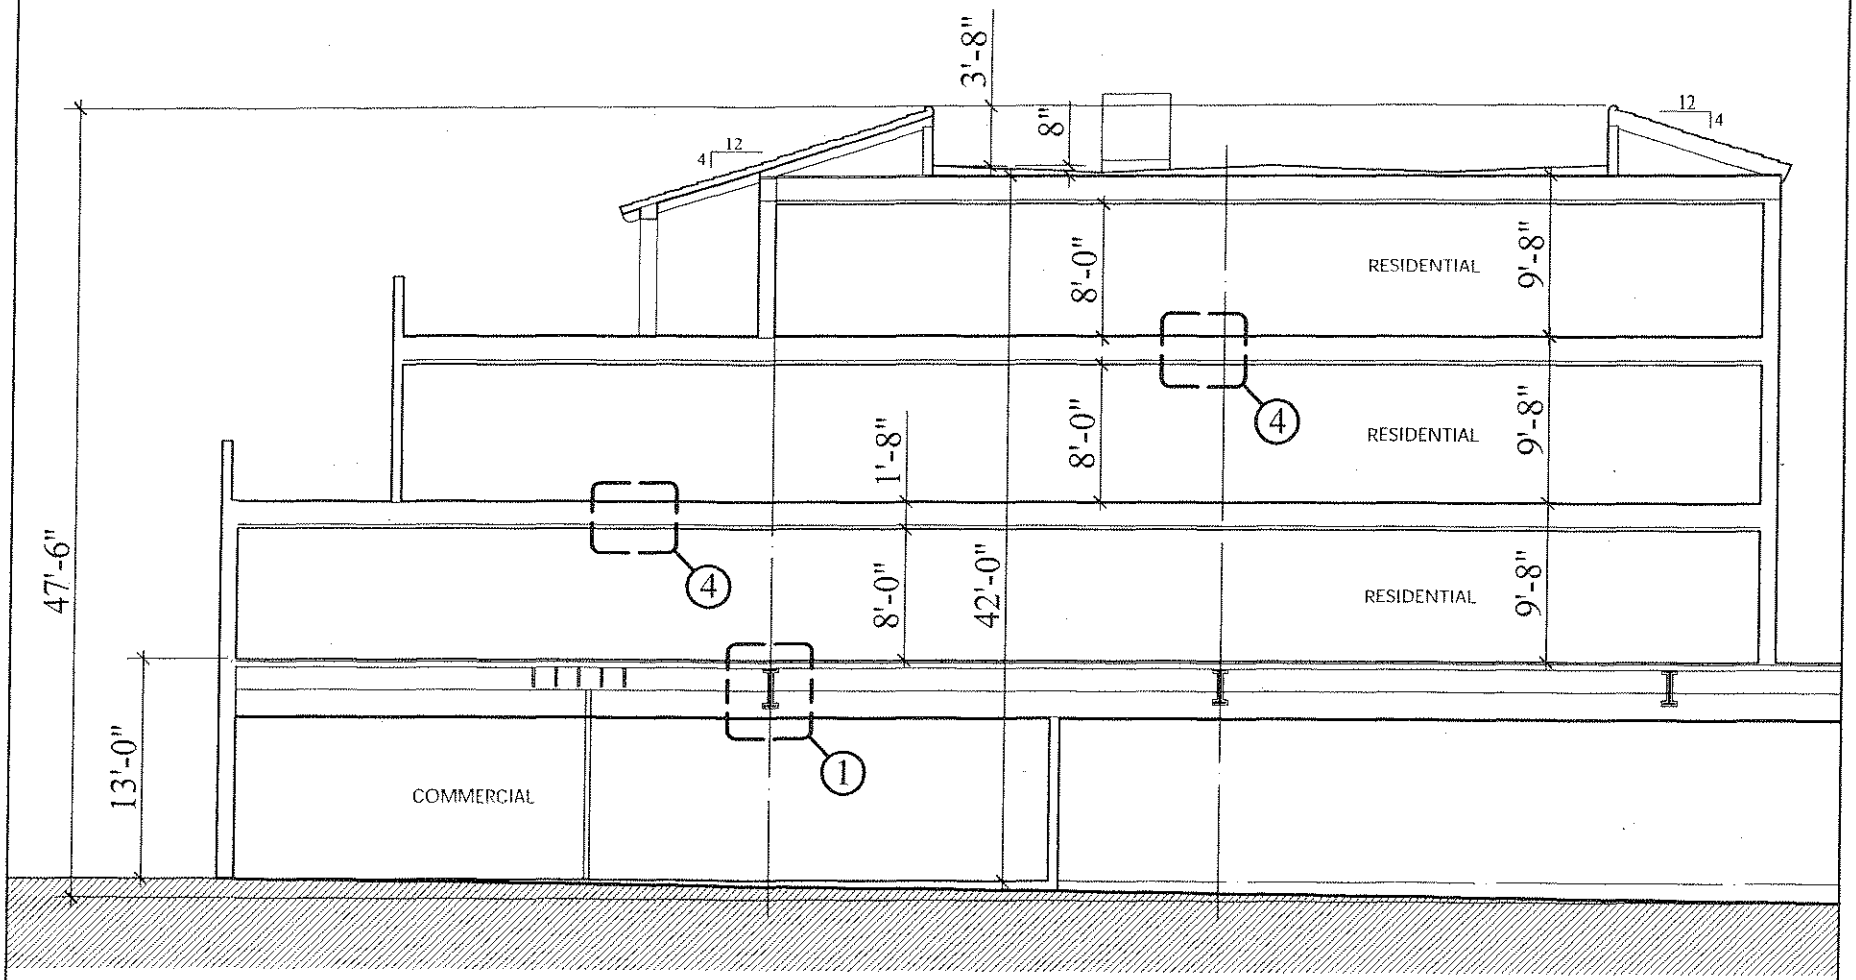

TYPICAL MIXED-USE BUILDING

SCALE 3/32" = 1'-0"

2% SLOPE

ONE FLOOR OF COMMERCIAL
THREE FLOORS OF RESIDENTIAL