ATTACHMENT 1

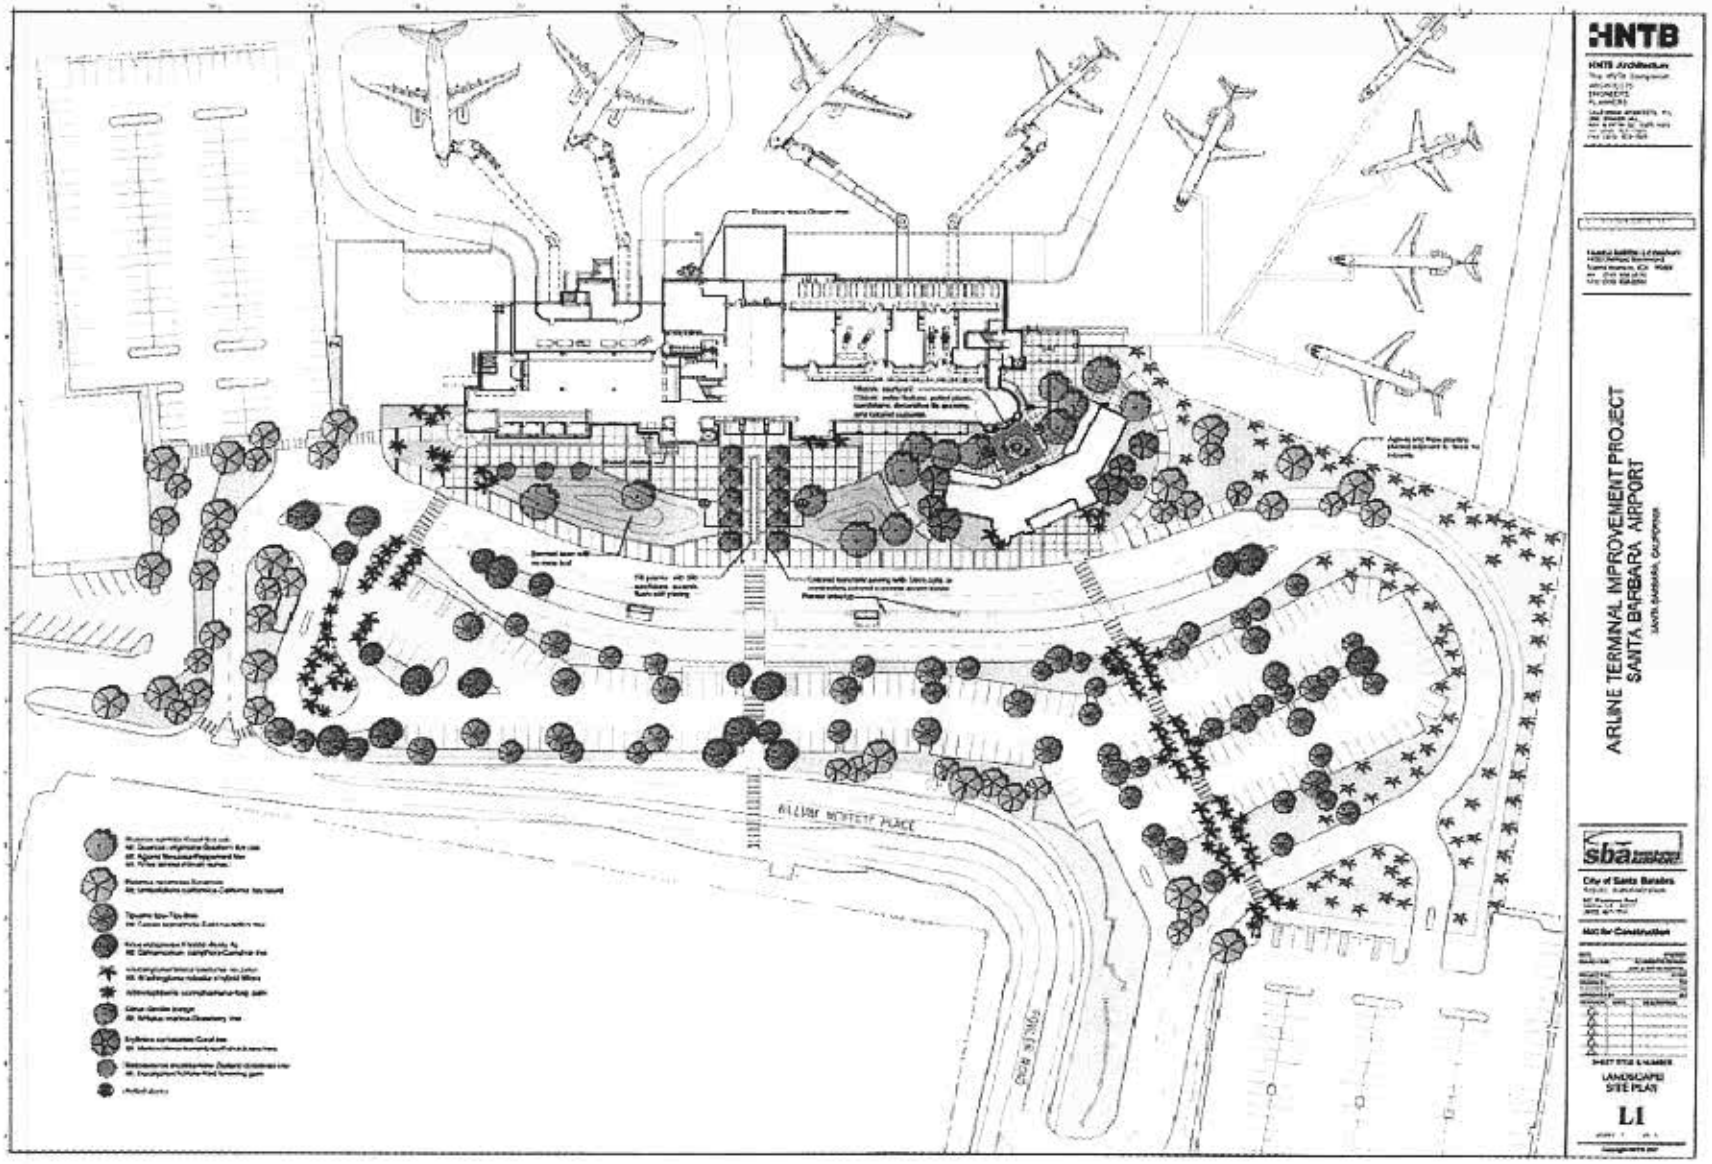

Terminal site plan