Attachment

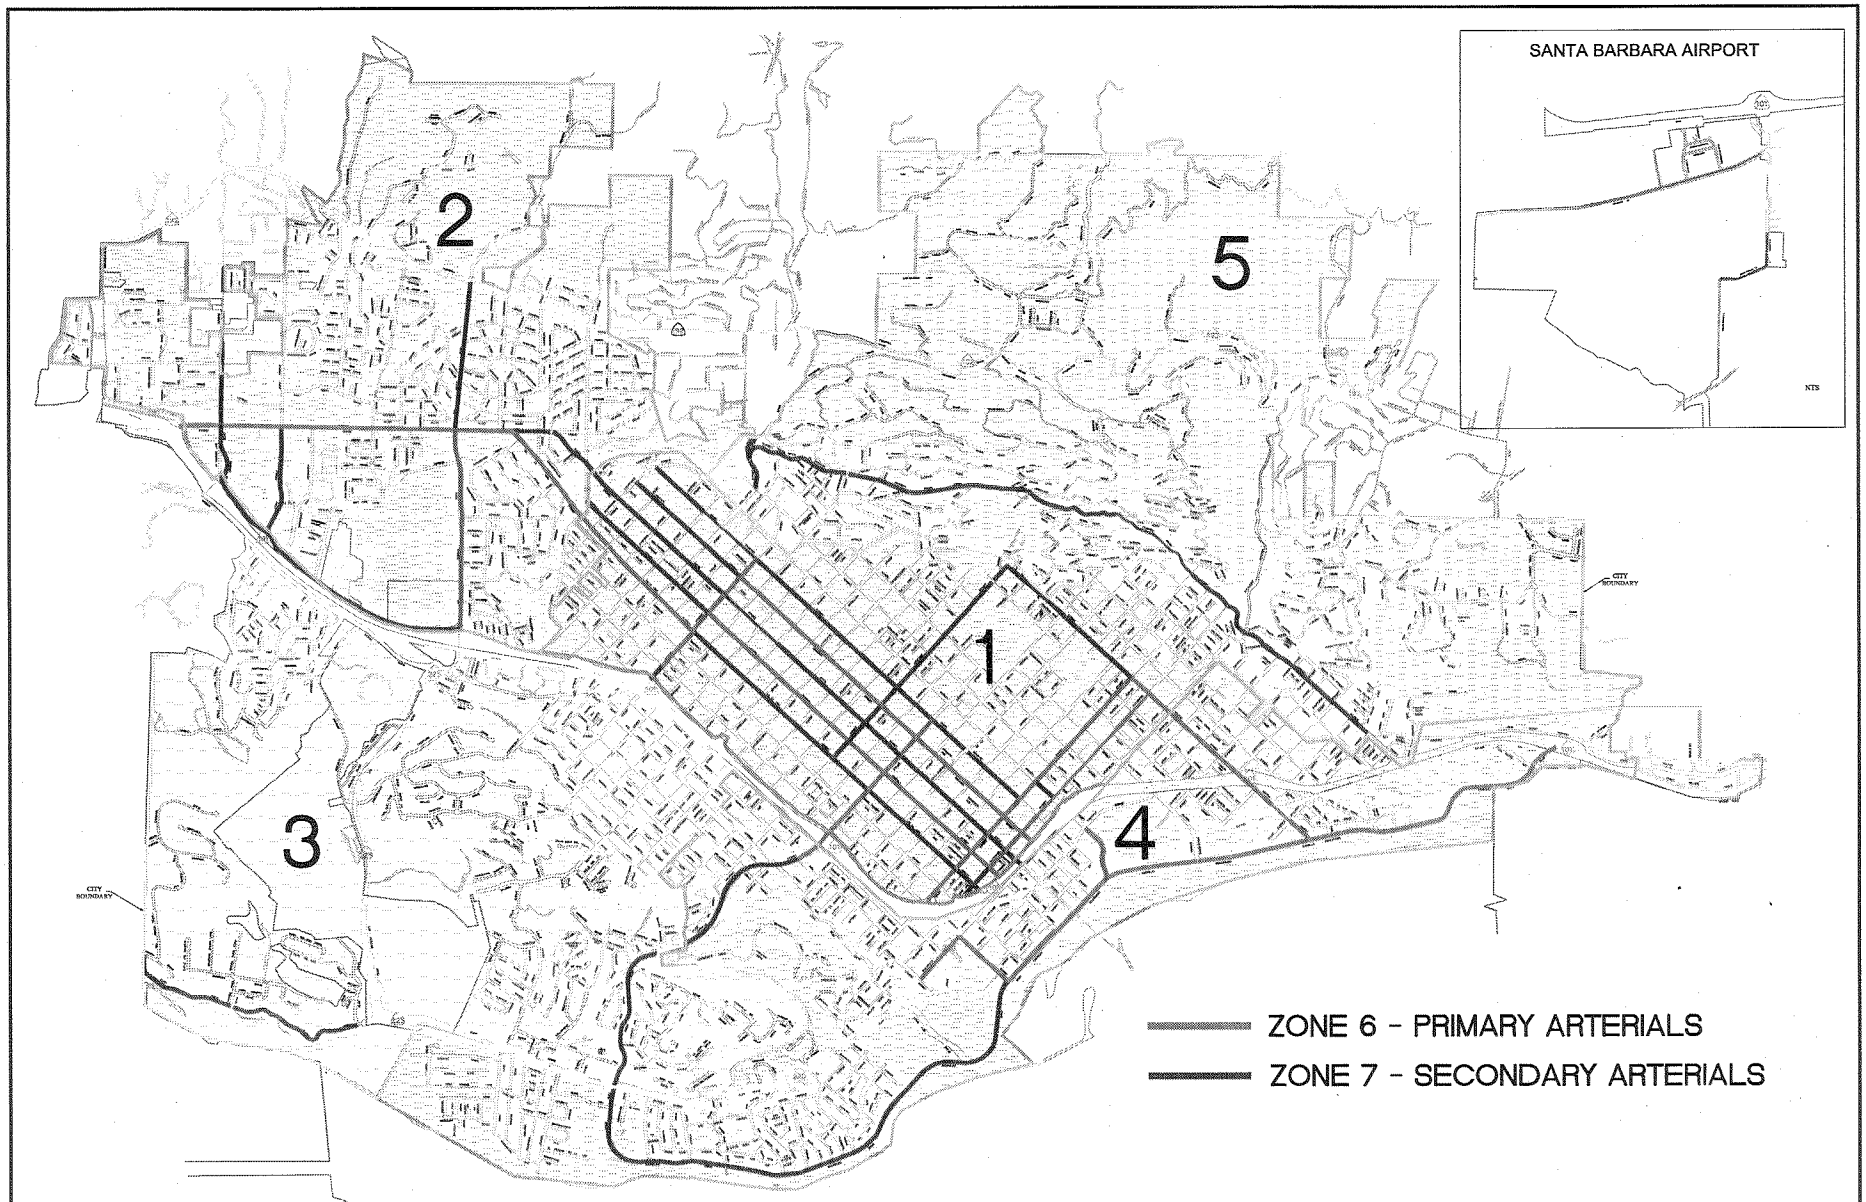

NO.	DESCRIPTION	DATE	APPROVED
	REVISIONS		

DESIGN TMC
DRAWN TMC
CHECKED
TRAN. PL. –
TRAN. ENG. –
ATLAS

CITY OF SANTA BARBARA, CALIFORNIA

PAVEMENT ZONE MAP

UPDATED JUNE 2007

SCALE: VERT. NA HOR. NA

ARCH. NO. –

PROJ. NO. –

SHT. 1 OF 1 SHTS

DWG. NO.