Attachment

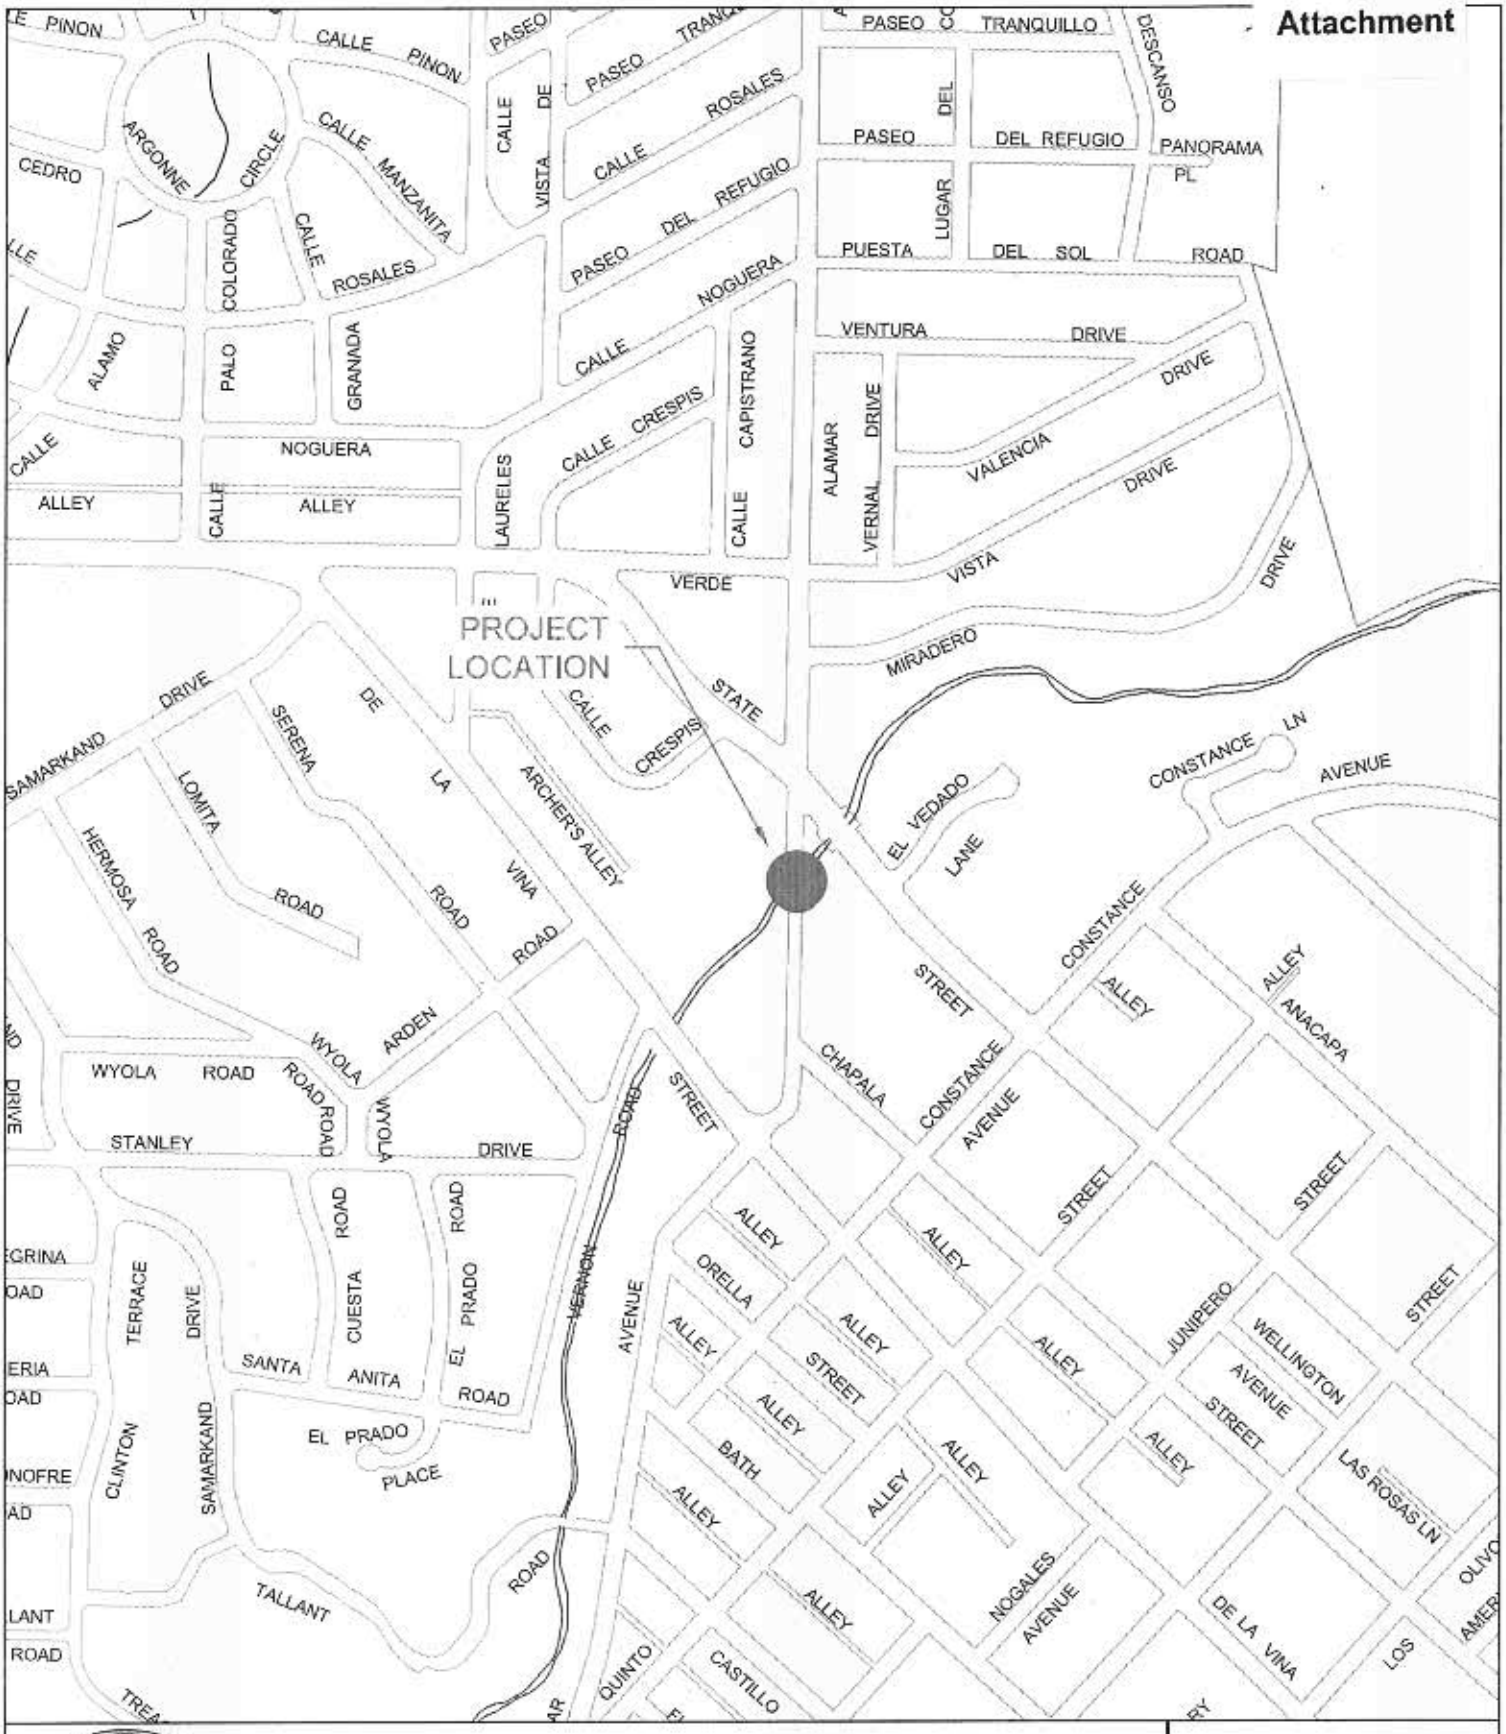

ALAMAR STREET BRIDGE

at Mission Creek

DESIGN:	
DRAWN:	BSD
CHECKED:	
DATE:	10/22/2009