ATTACHMENT 3

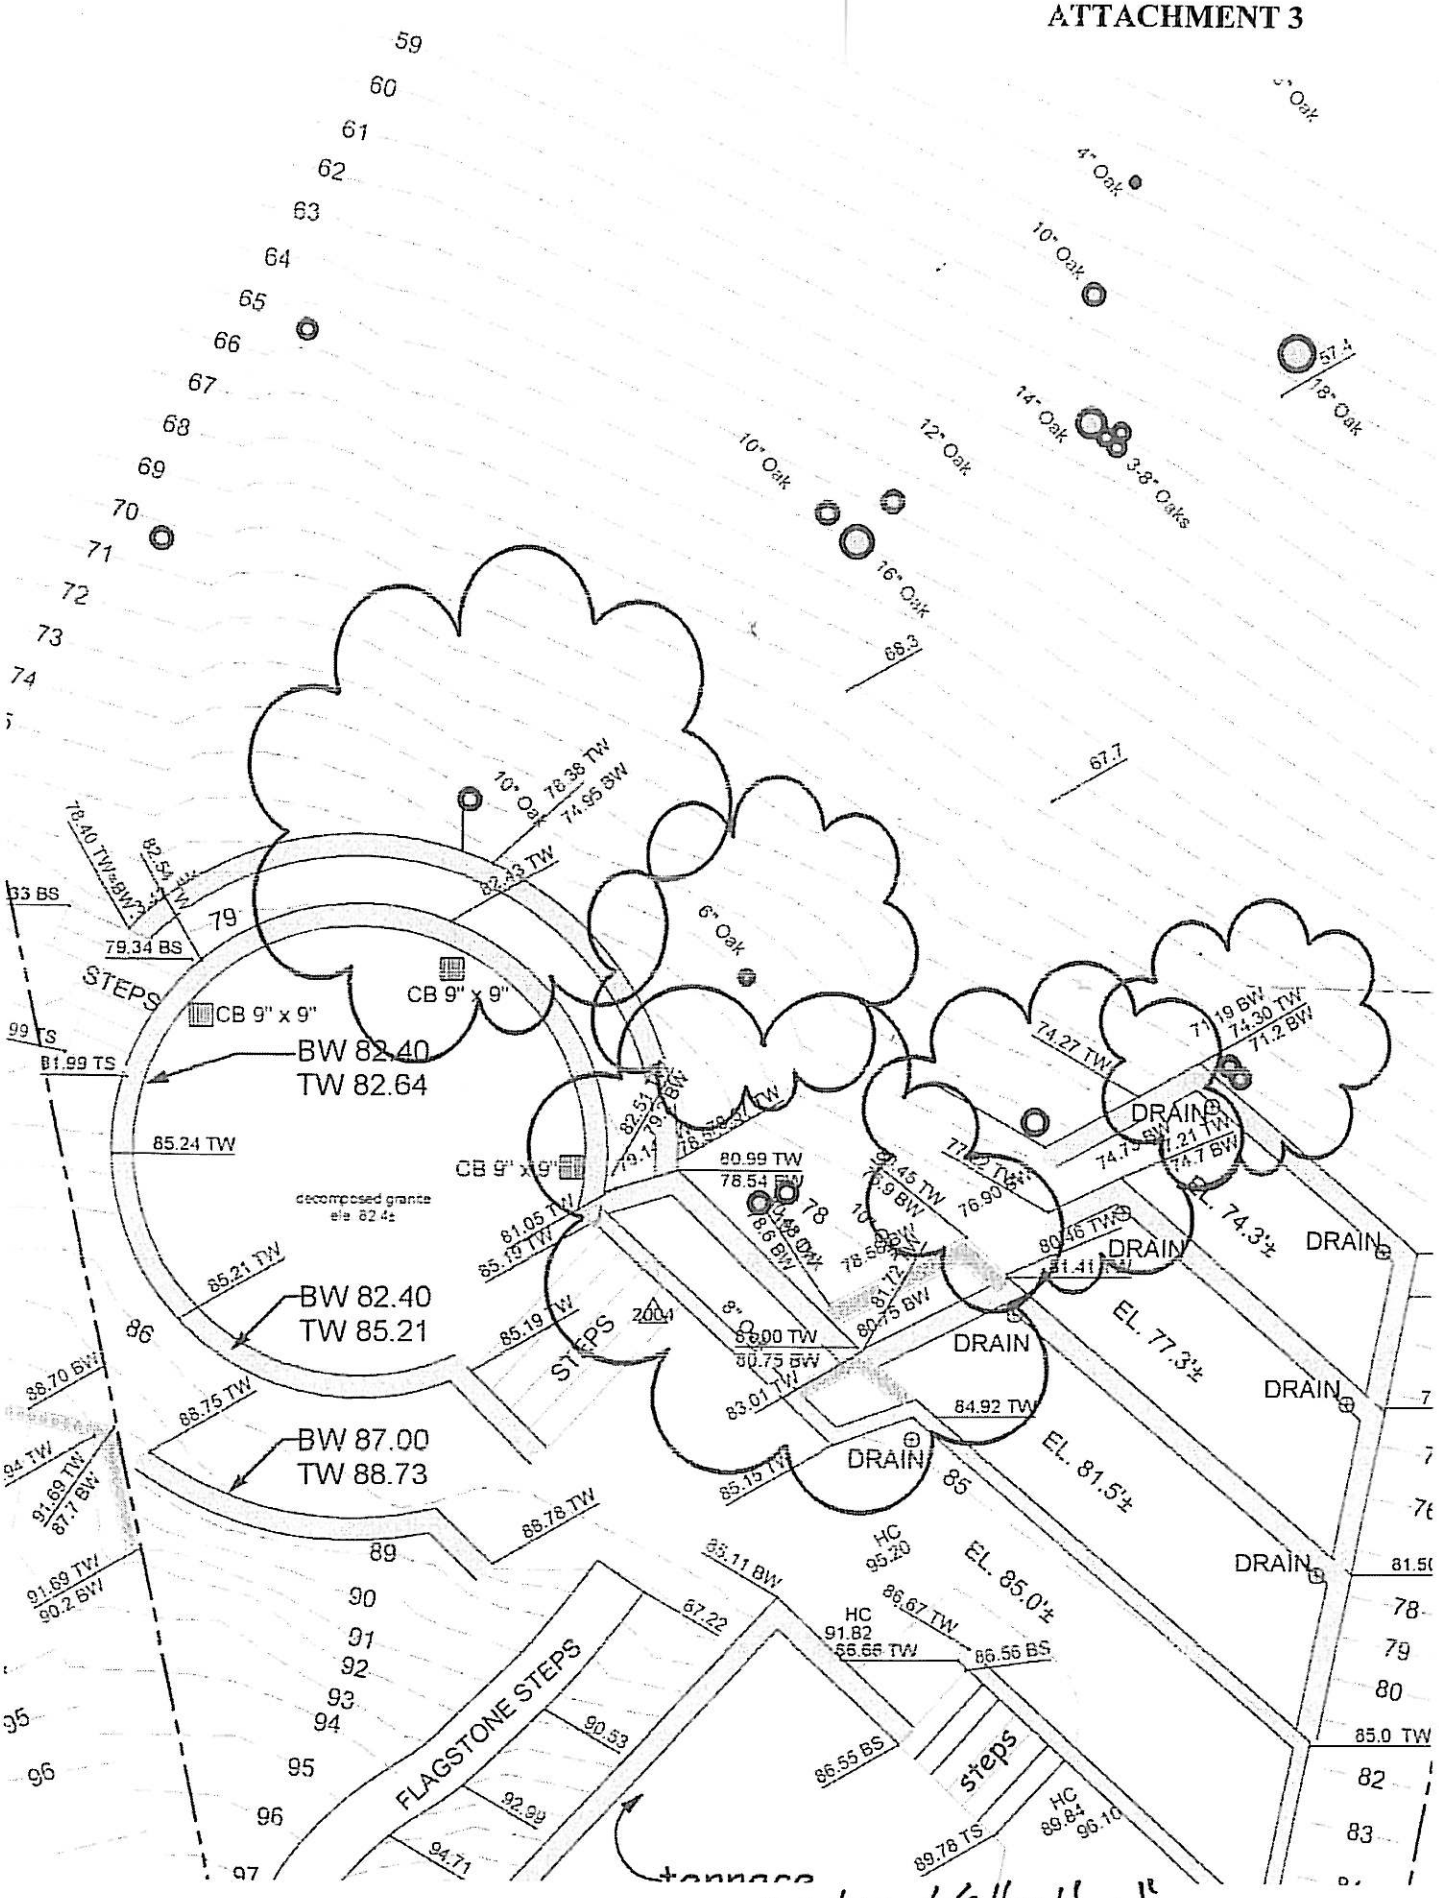

Scale: 1/8" = 1'-0"

October 20, 2008

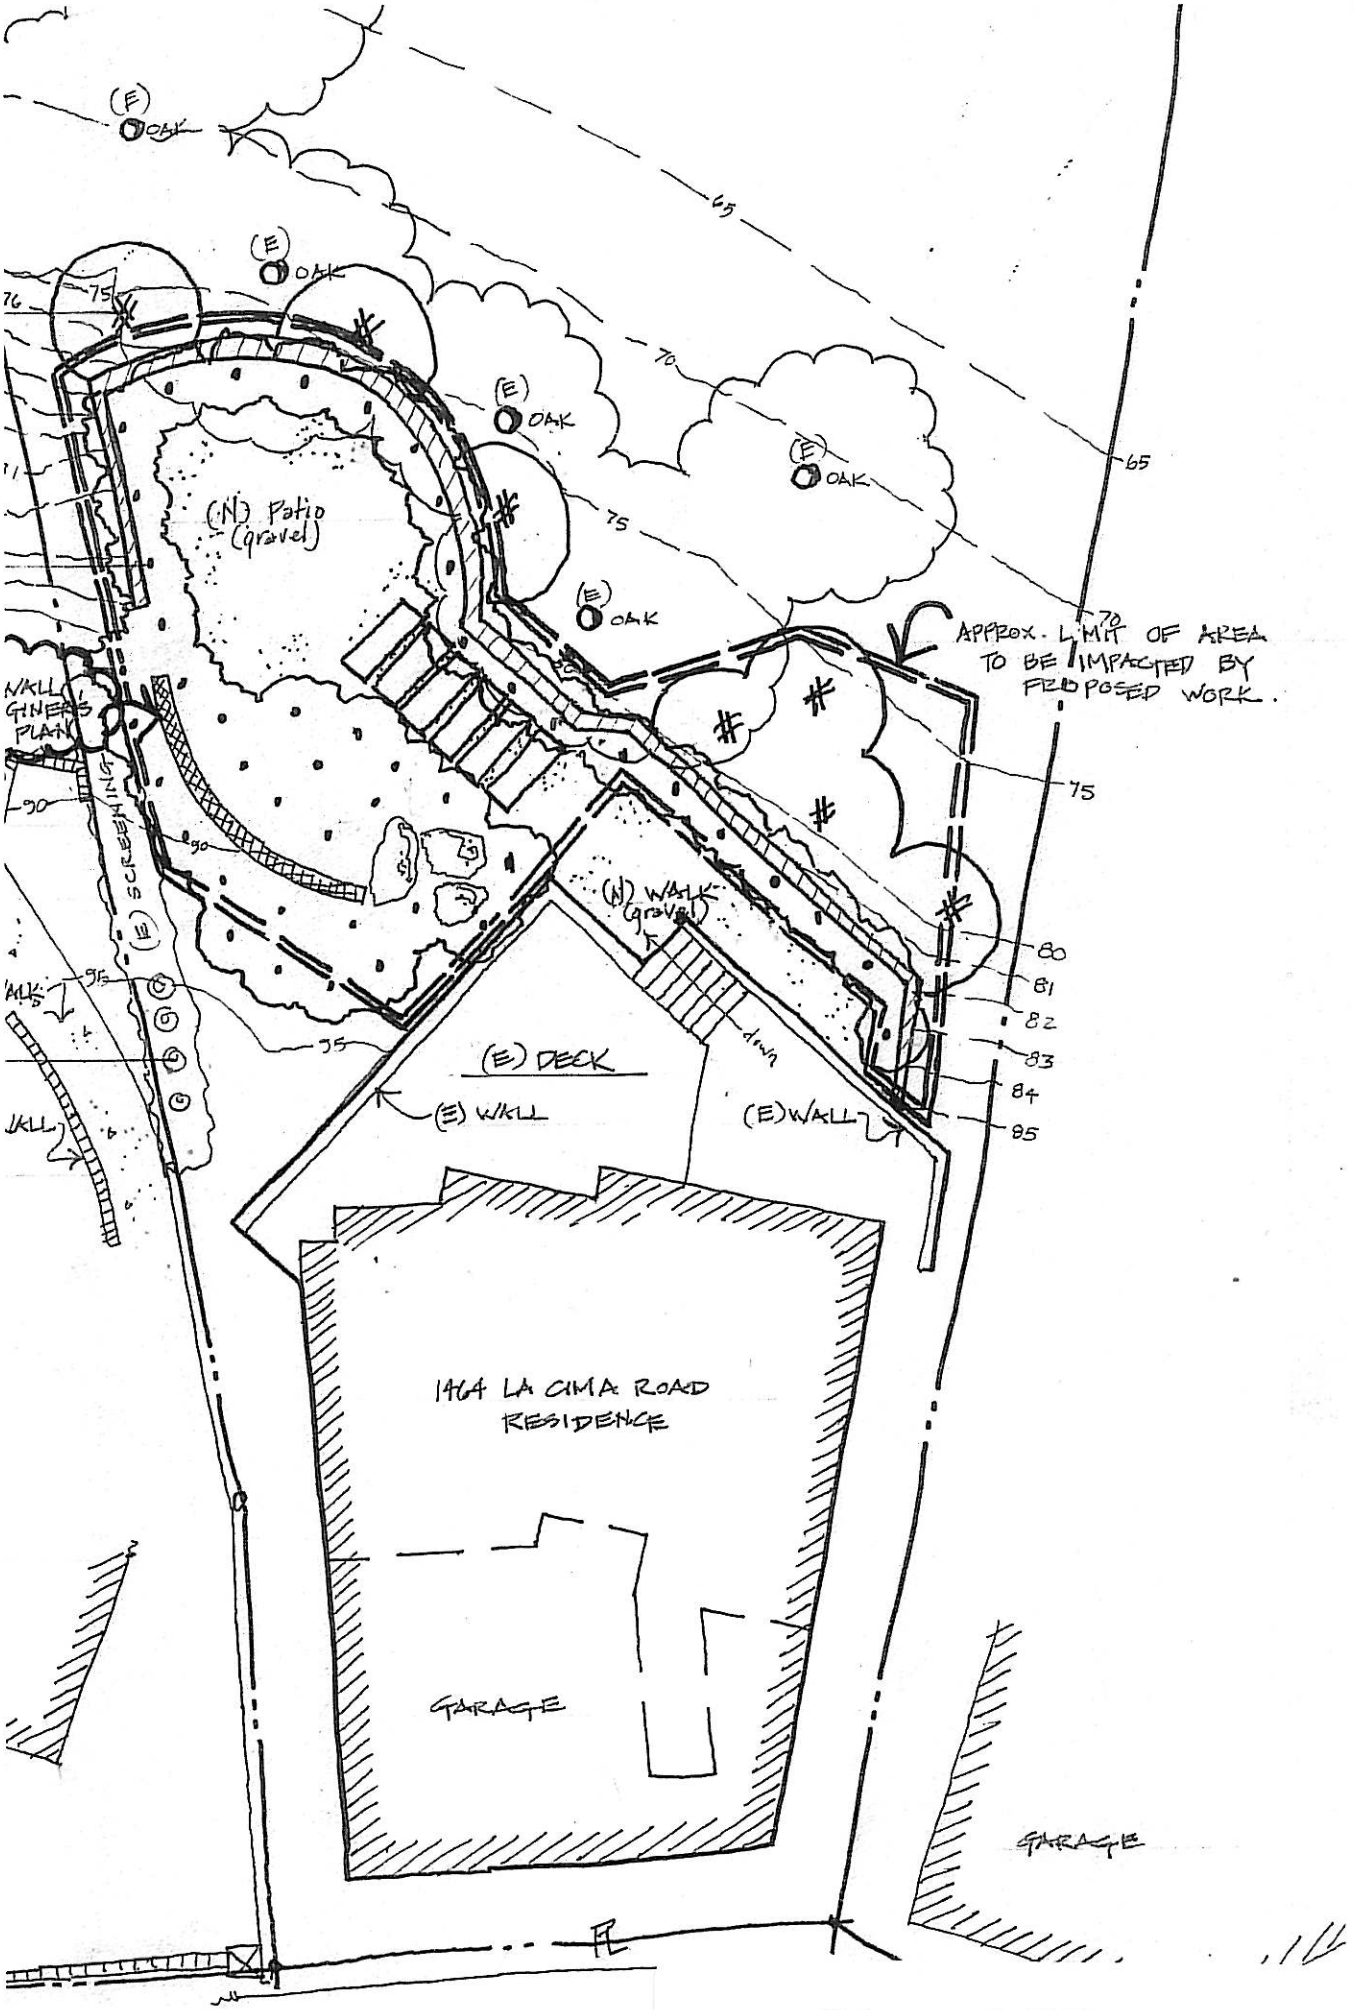

February 1, 2010

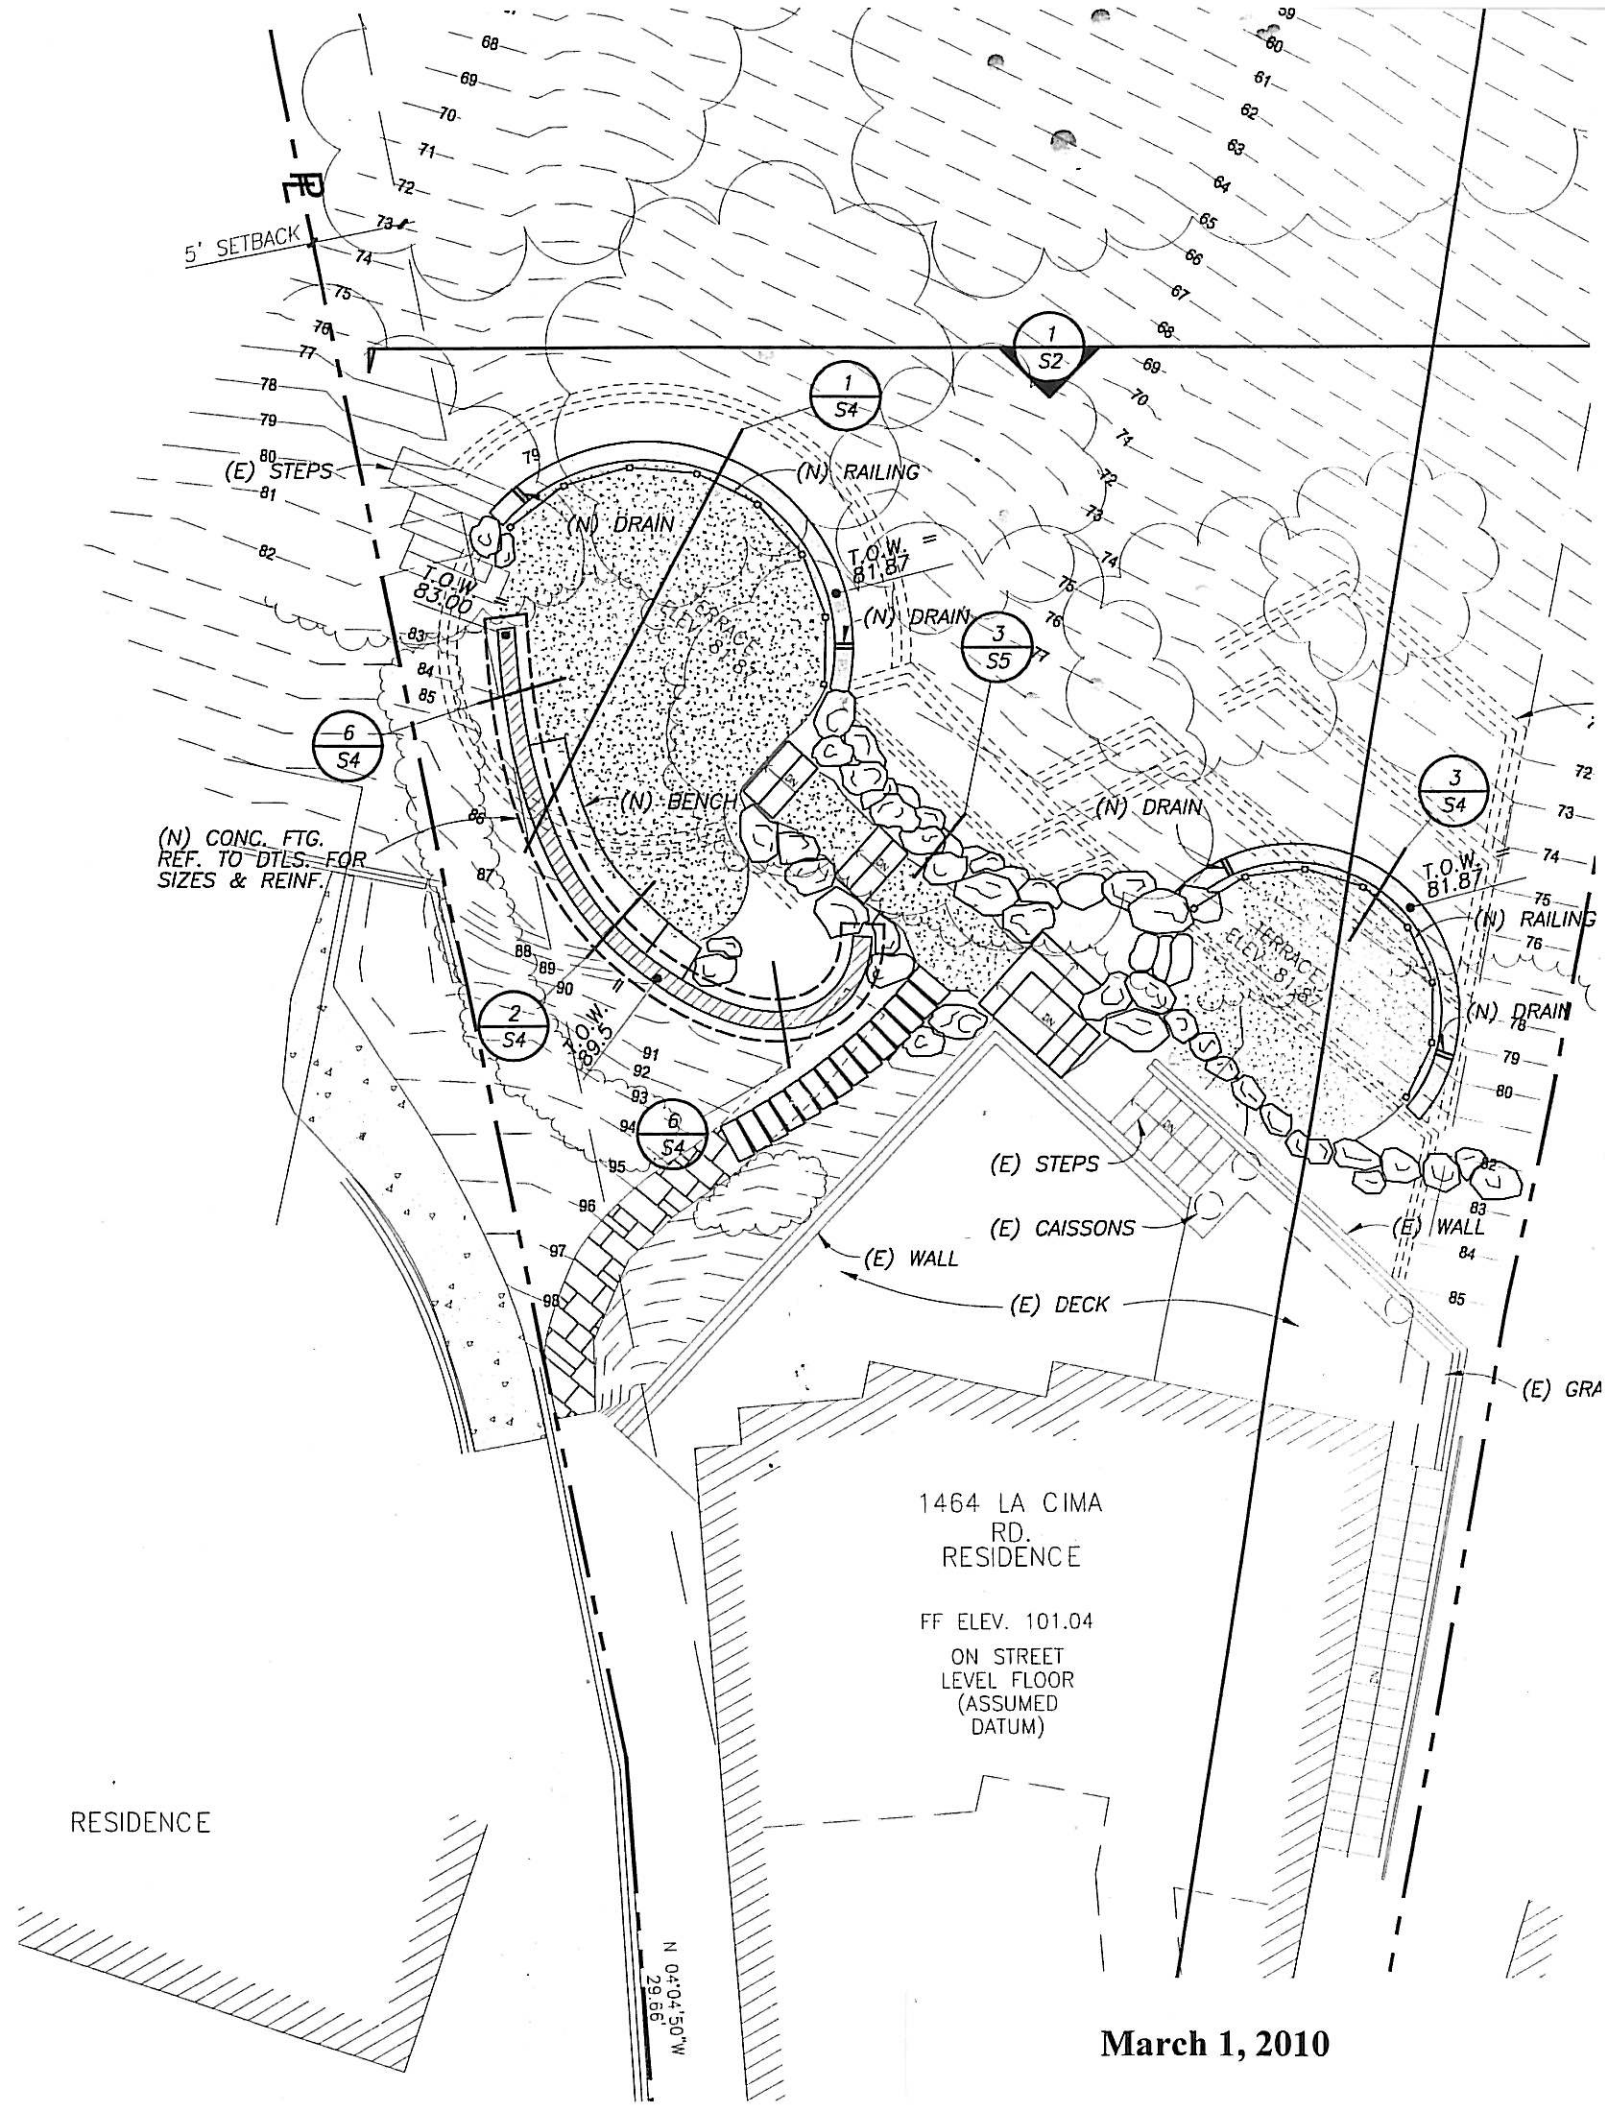
5' SETBACK
(E) STEPS
(N) DRAIN
(N) RAILING
T.O.W. 83.00
T.O.W. 81.87
(N) DRAIN
TERRACE ELEV. 81.5'
(N) BENCH
(N) CONC. FTG. REF. TO DTLS. FOR SIZES & REINF.
T.O.W. 89.5
(N) DRAIN
T.O.W. 81.87
(N) RAILING
TERRACE ELEV. 81.5'
(N) DRAIN
(E) STEPS
(E) CAISSONS
(E) WALL
(E) WALL
(E) DECK
(E) GRA
1464 LA CIMA RD. RESIDENCE
FF ELEV. 101.04
ON STREET LEVEL FLOOR (ASSUMED DATUM)
RESIDENCE
N 04°04'50"W 29.66'
1 S2
1 S4
3 S5
6 S4
3 S4
2 S4
6 S4

March 1, 2010

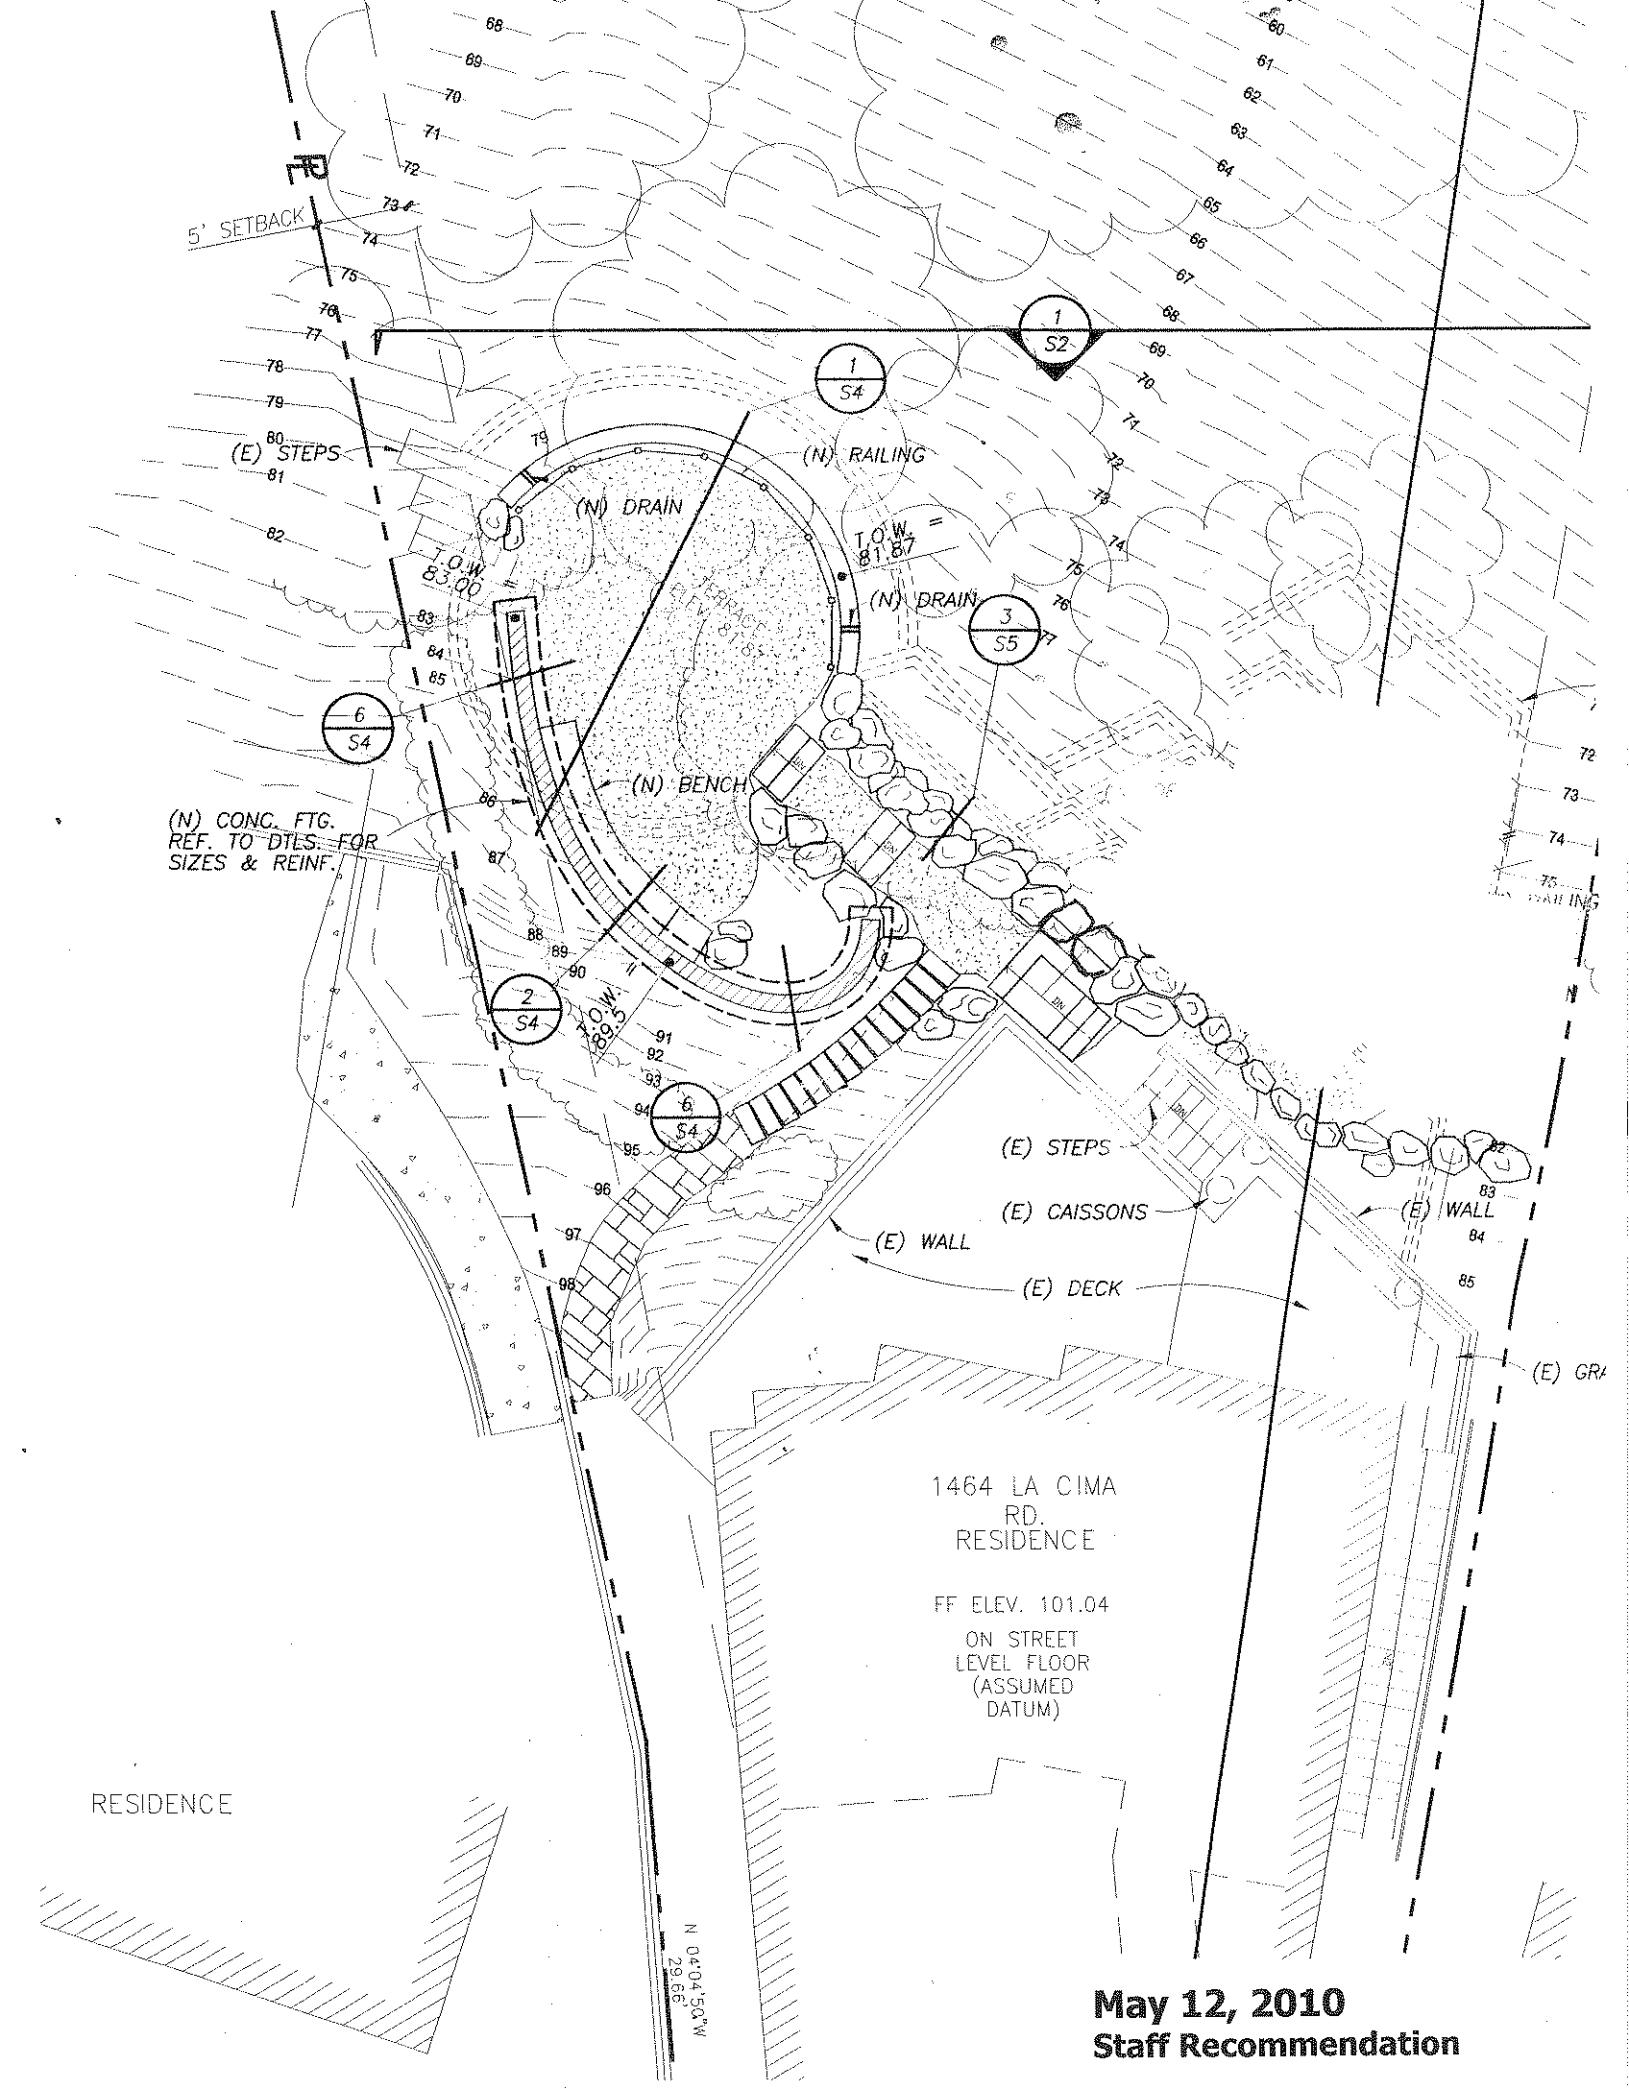
5' SETBACK
(E) STEPS
(N) DRAIN
(N) RAILING
T.O.W. = 83.00
T.O.W. = 81.87
(N) DRAIN
TERRACE ELEV. 81.65
(N) BENCH
(N) CONC. FTG. REF. TO DTLS. FOR SIZES & REINF.
T.O.W. = 89.5
(E) STEPS
(E) CAISSONS
(E) WALL
(E) WALL
(E) DECK
1464 LA CIMA RD. RESIDENCE
FF ELEV. 101.04
ON STREET LEVEL FLOOR (ASSUMED DATUM)
RESIDENCE
N 04°04'50"W 29.66'
May 12, 2010
Staff Recommendation