EXHIBIT A – 2

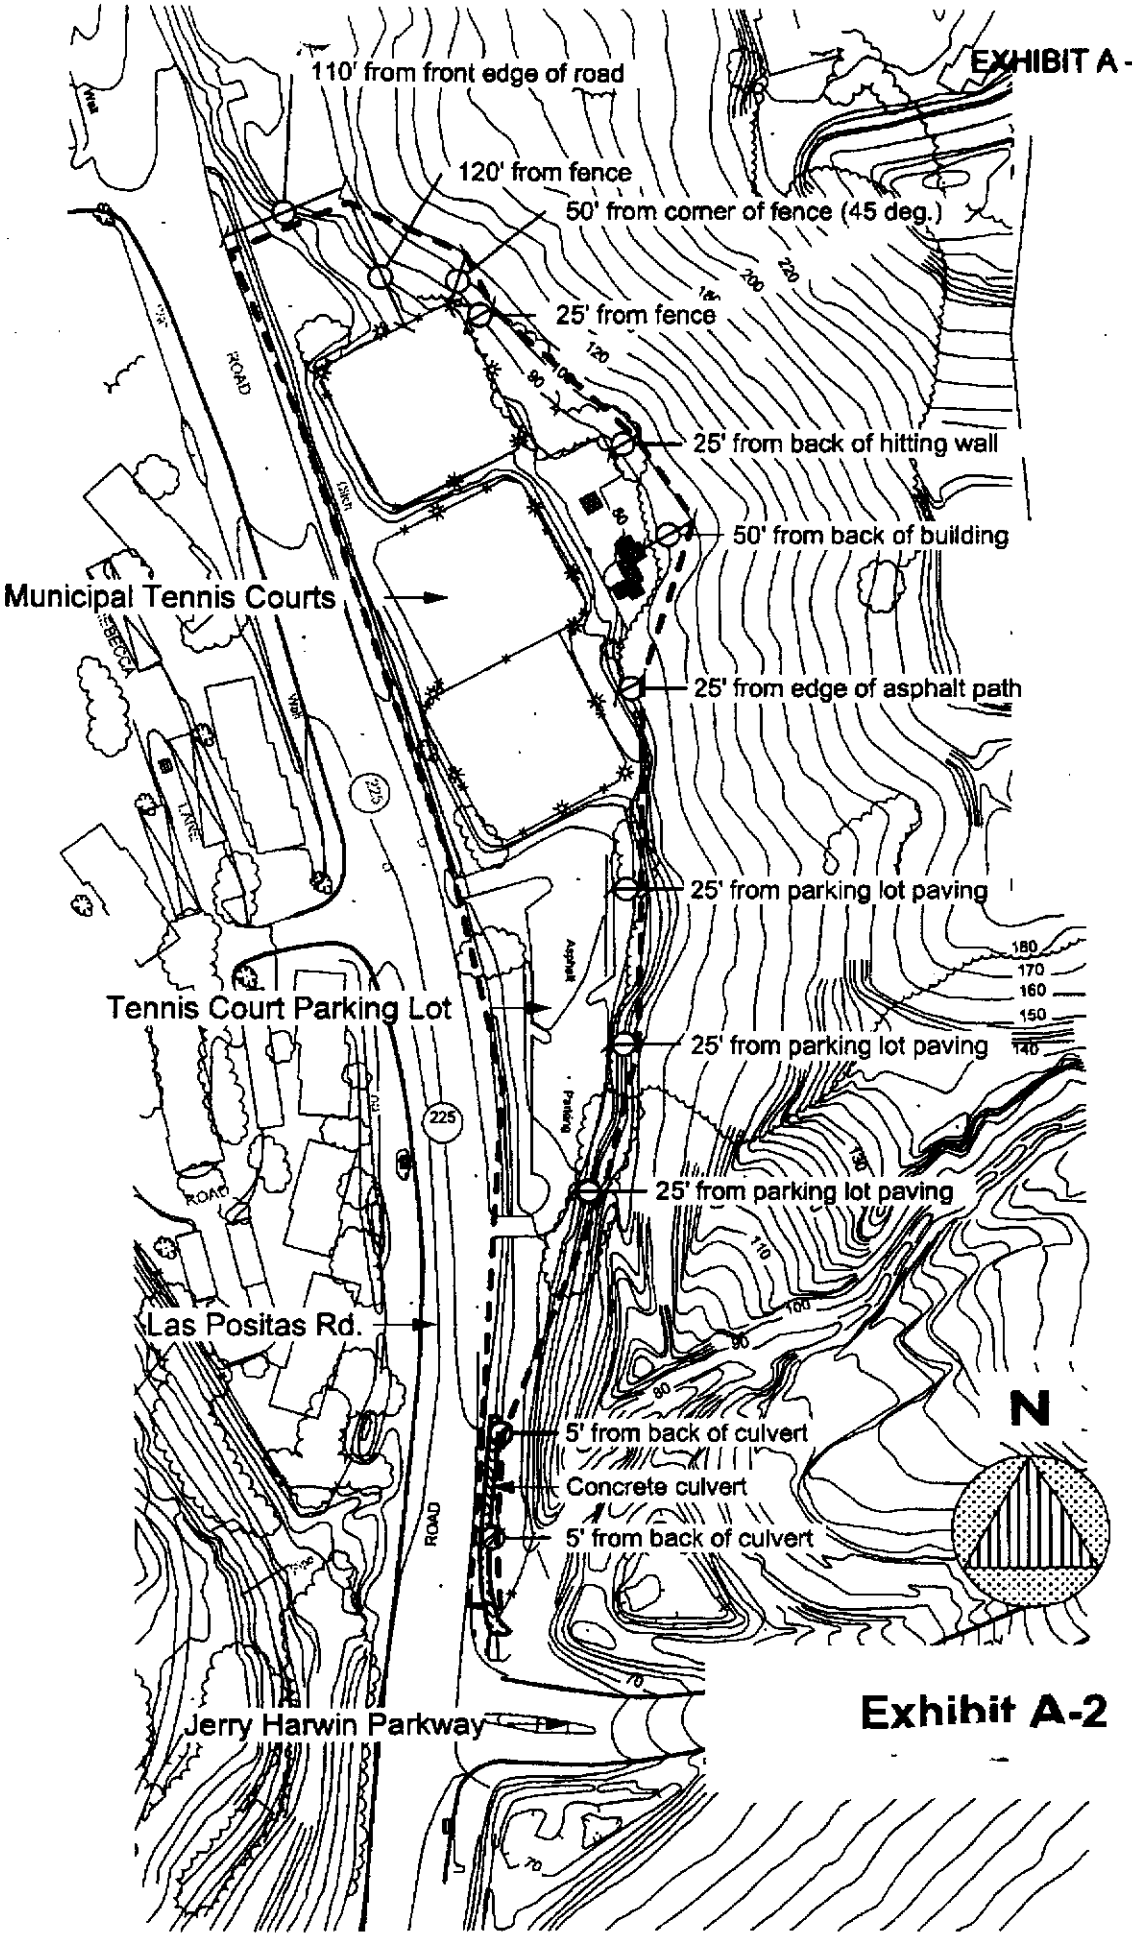
110' from front edge of road
120' from fence
50' from corner of fence (45 deg.)
25' from fence
25' from back of hitting wall
50' from back of building
Municipal Tennis Courts
25' from edge of asphalt path
25' from parking lot paving
Tennis Court Parking Lot
25' from parking lot paving
25' from parking lot paving
Las Positas Rd.
5' from back of culvert
Concrete culvert
5' from back of culvert
Jerry Harwin Parkway
N
Exhibit A-2