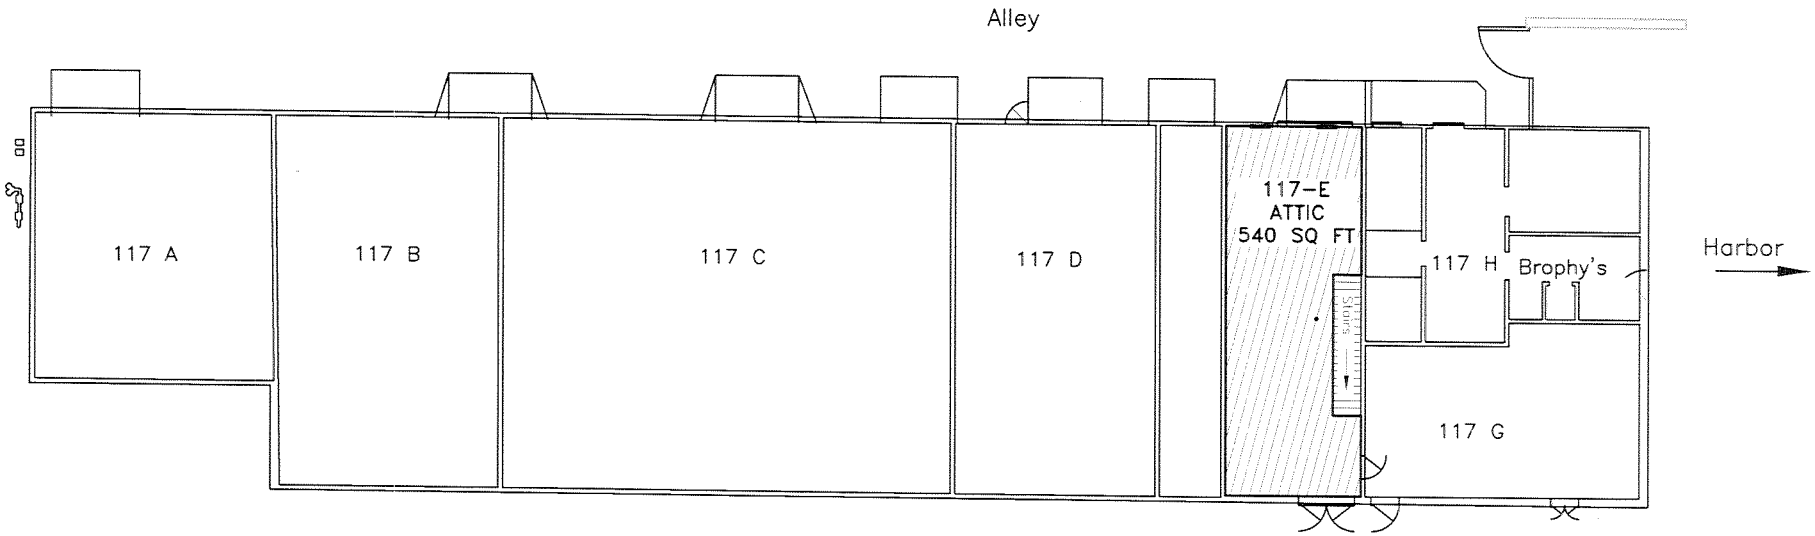

SECOND FLOOR PLAN
117-E Harbor Way

ATTACHMENT

Project North

0 20 40
Scale (Feet)

REVISIONS	Lease Area Exhibit A		
	PLOTTER SETTING 1=1	APPROVED BY	DRAWN BY T. Lawler
	DATED 5/7/2008	ADDRESS 117-E Harbor Way	DRAWING NO. 1170-014
	City of Santa Barbara Waterfront Department		SHEET NO. 2 of 2