ATTACHMENT

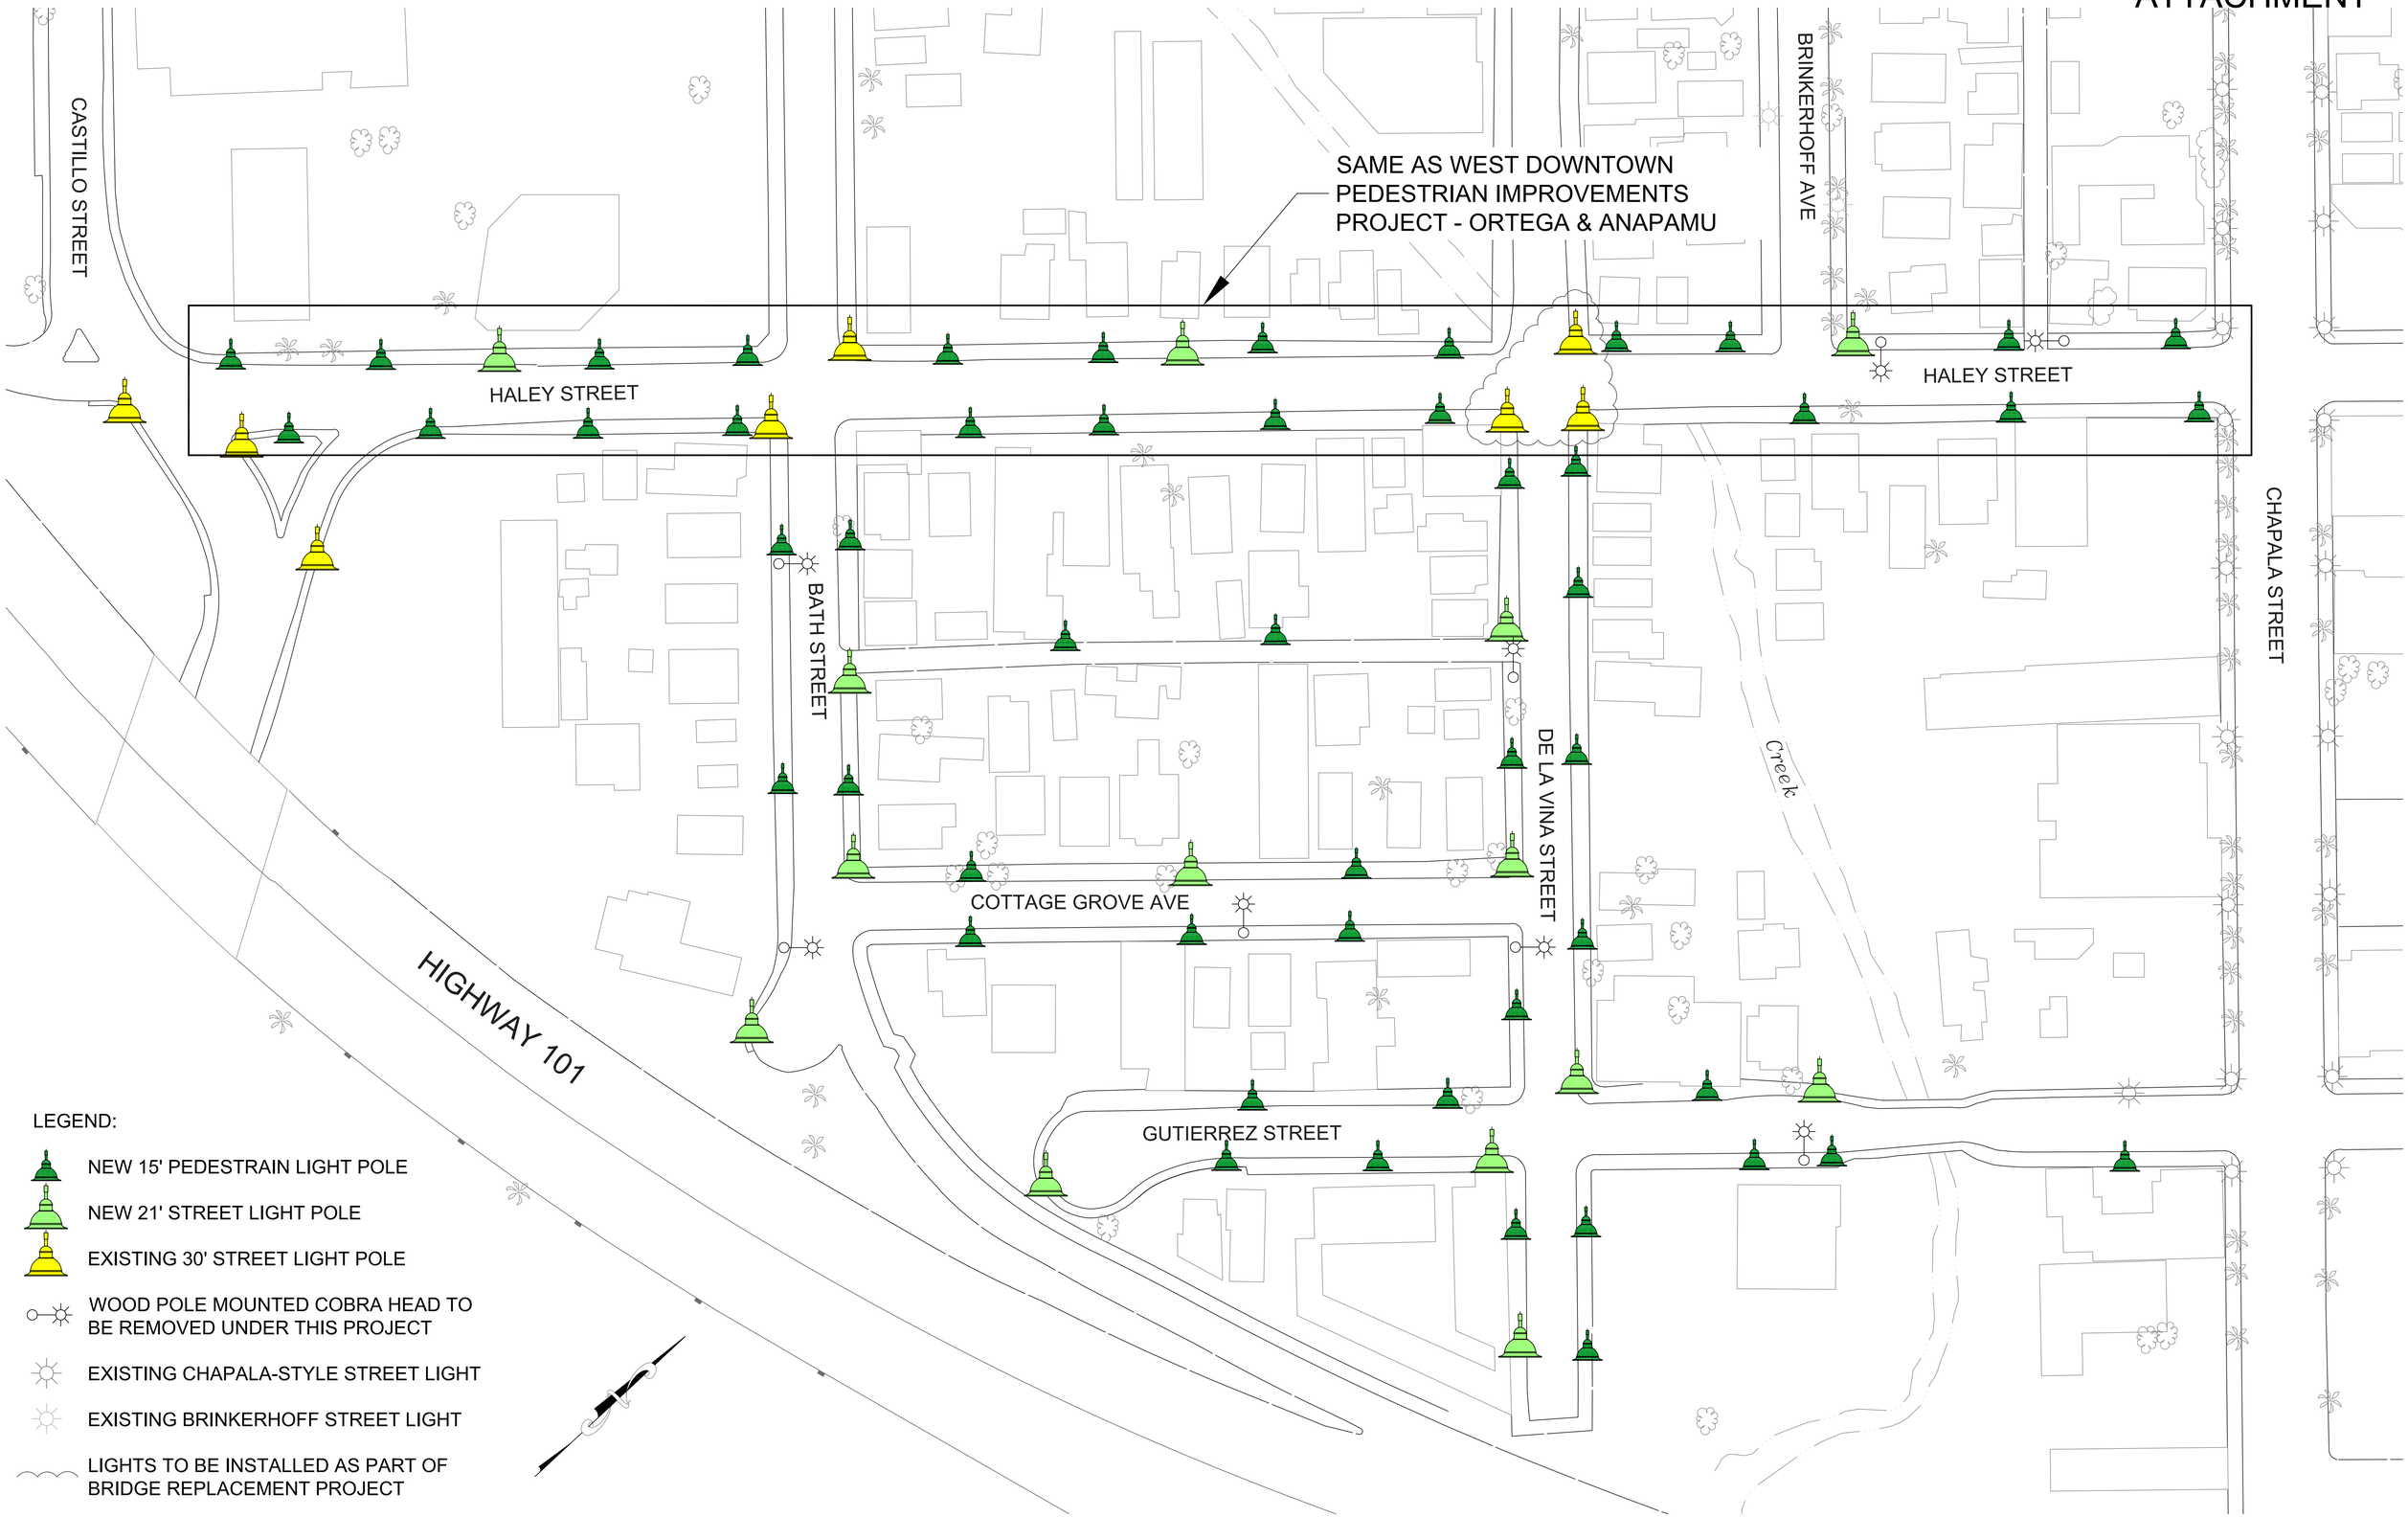
SAME AS WEST DOWNTOWN
PEDESTRIAN IMPROVEMENTS
PROJECT - ORTEGA & ANAPAMU
CASTILLO STREET
HALEY STREET
HALEY STREET
BRINKERHOFF AVE
CHAPALA STREET
BATH STREET
DE LA VINA STREET
Creek
COTTAGE GROVE AVE
GUTIERREZ STREET
HIGHWAY 101
LEGEND:
NEW 15' PEDESTRAIN LIGHT POLE
NEW 21' STREET LIGHT POLE
EXISTING 30' STREET LIGHT POLE
WOOD POLE MOUNTED COBRA HEAD TO BE REMOVED UNDER THIS PROJECT
EXISTING CHAPALA-STYLE STREET LIGHT
EXISTING BRINKERHOFF STREET LIGHT
LIGHTS TO BE INSTALLED AS PART OF BRIDGE REPLACEMENT PROJECT