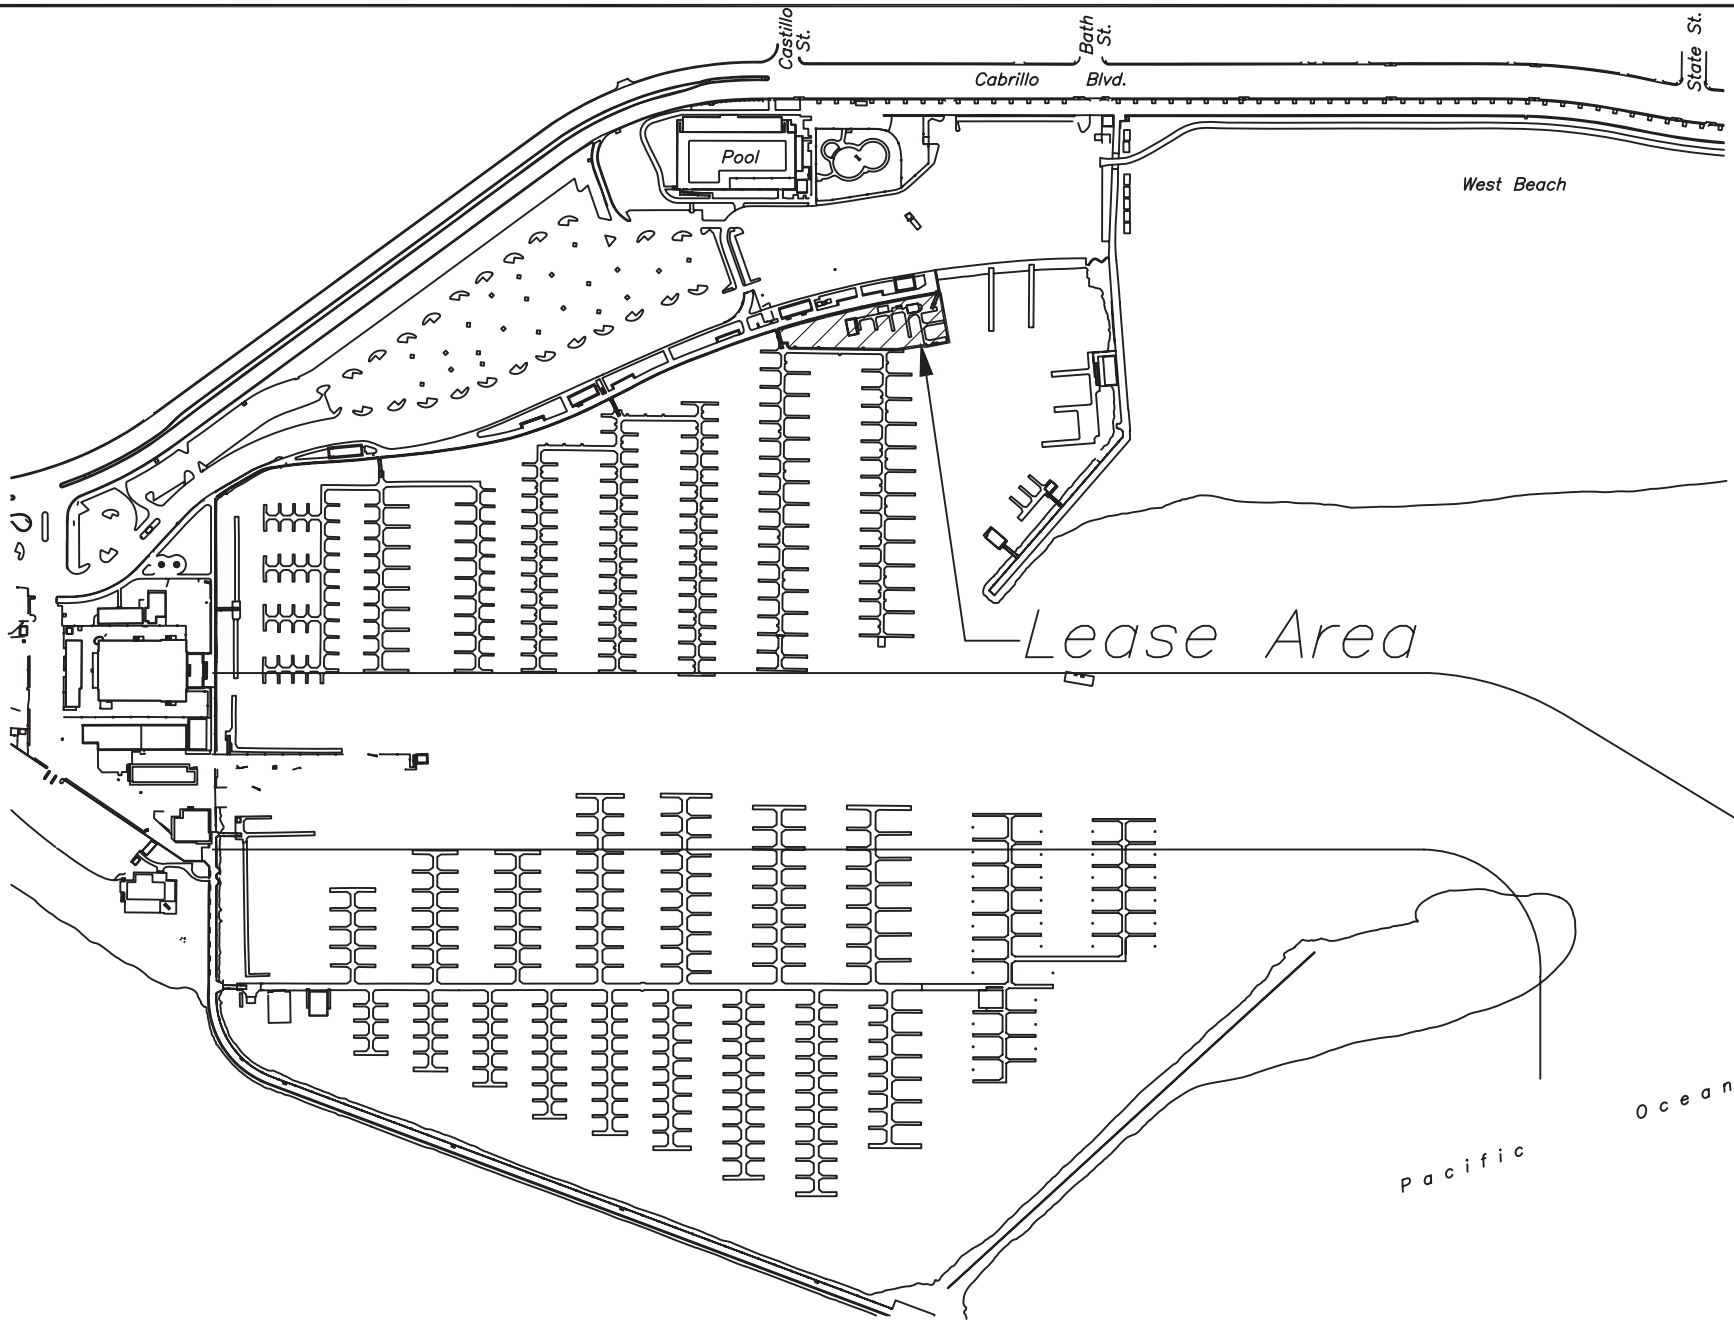

ATTACHMENT 1

Project North

REVISIONS	S. B. Sailing Center Lease Area – Exhibit 'A'		
	PLOTTER SETTING 1=1	APPROVED BY:	DRAWN BY: T. Remeika
	DATE 7/12/01	ADDRESS: Santa Barbara Harbor	DRAWING NO. 1380-006
	City of Santa Barbara Waterfront Department		SHEET NO. 1 of 2

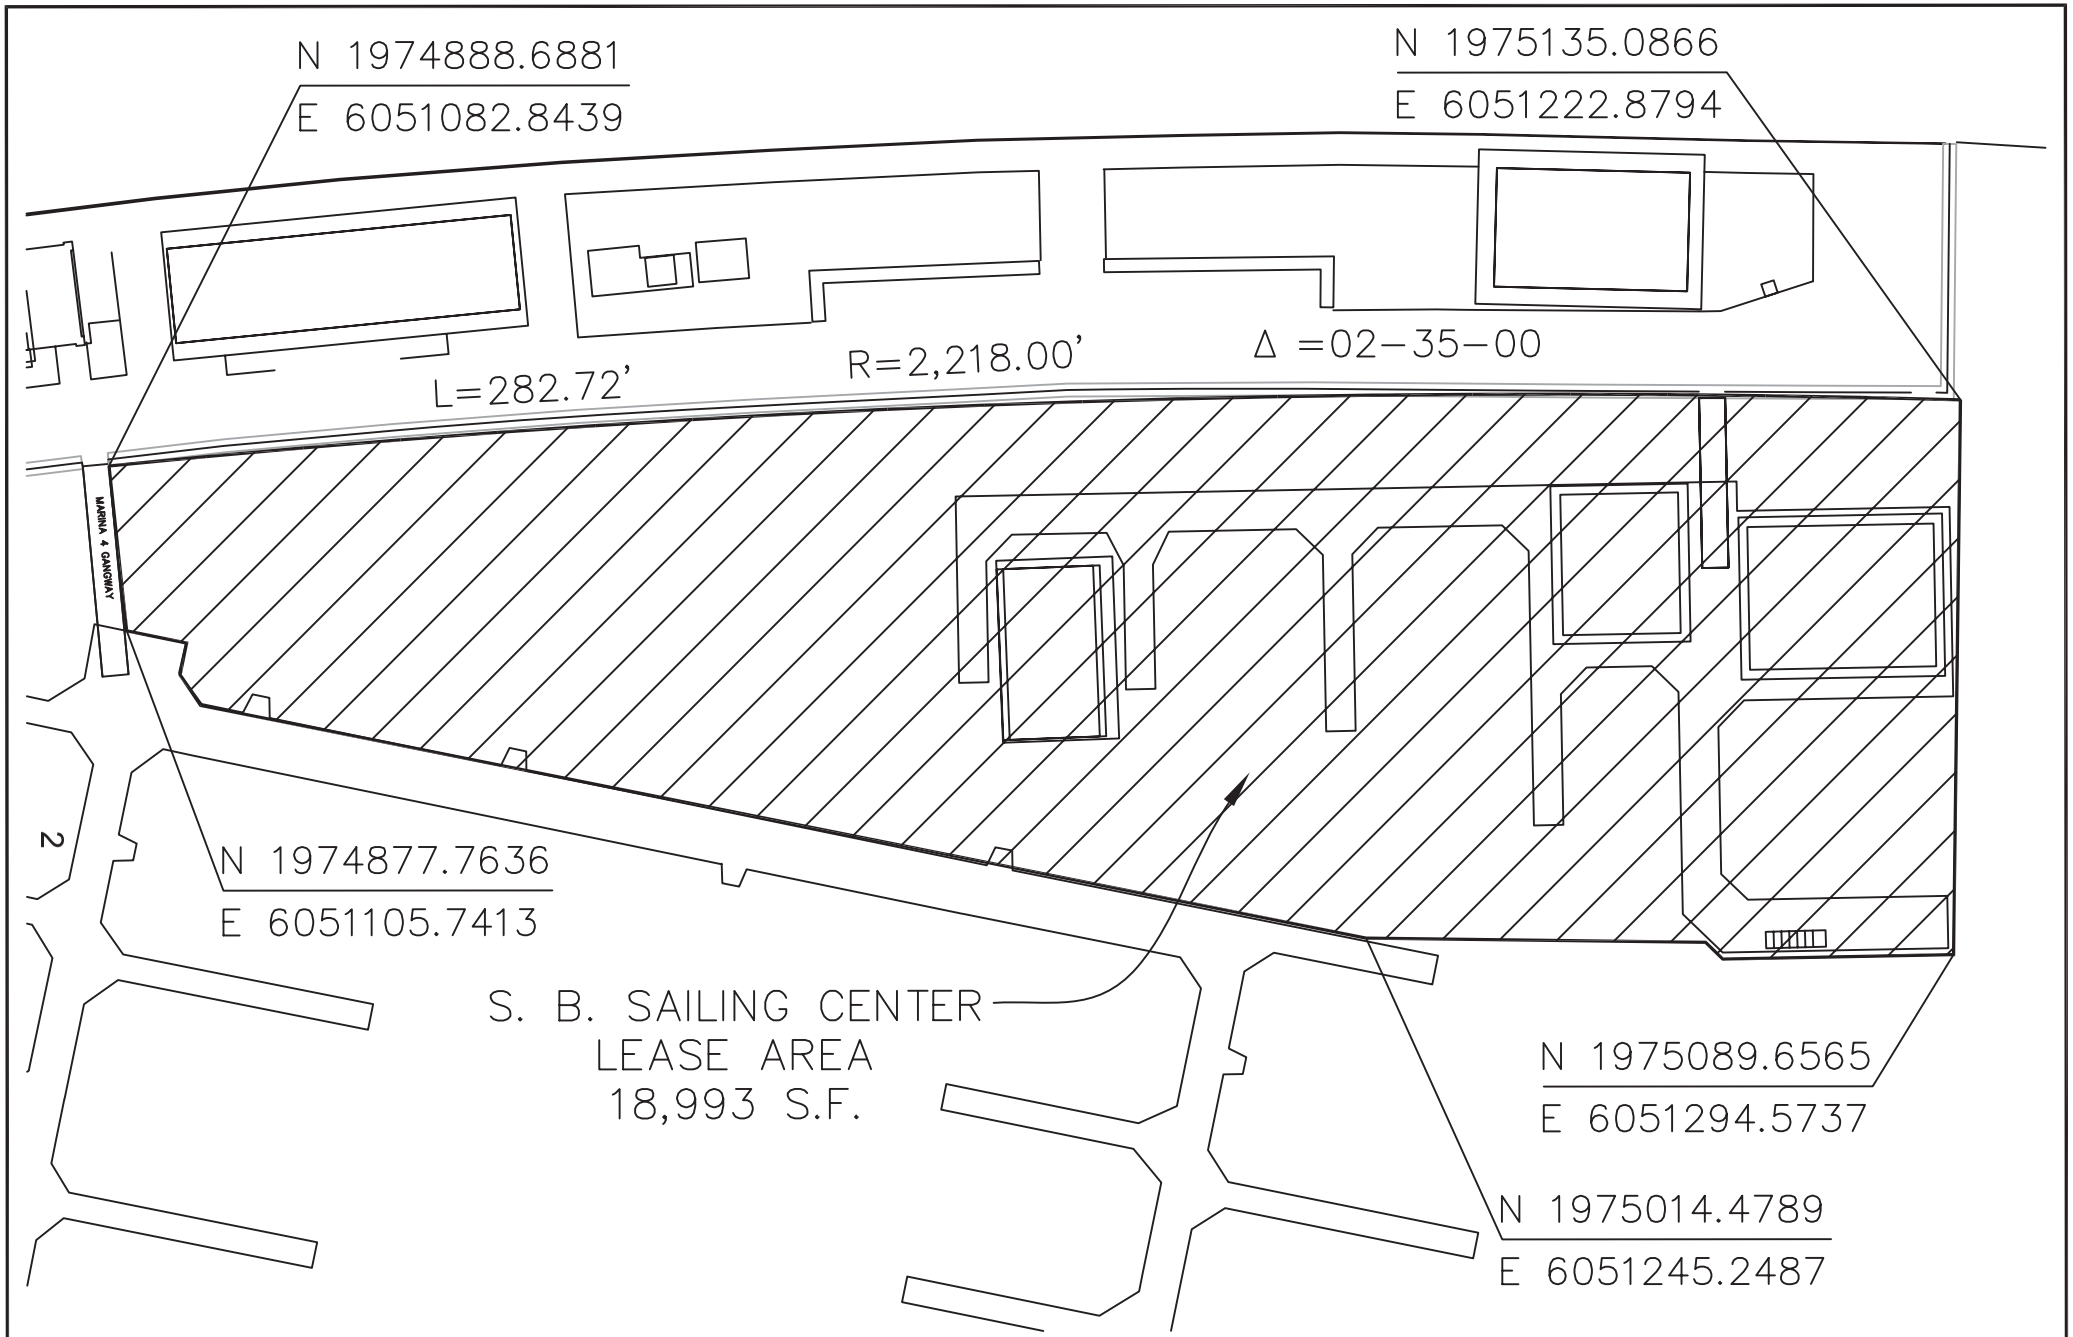

REVISIONS	S. B. Sailing Center Lease Area Exhibit 'A'		
	PLOTTER SETTING 1=1	APPROVED BY:	DRAWN BY: T. Remeika
	DATE 7/12/01	ADDRESS: 303 W. Cabrillo Blvd.	DRAWING NO. 1380-005
	City of Santa Barbara Waterfront Department		SHEET NO. 2 of 2