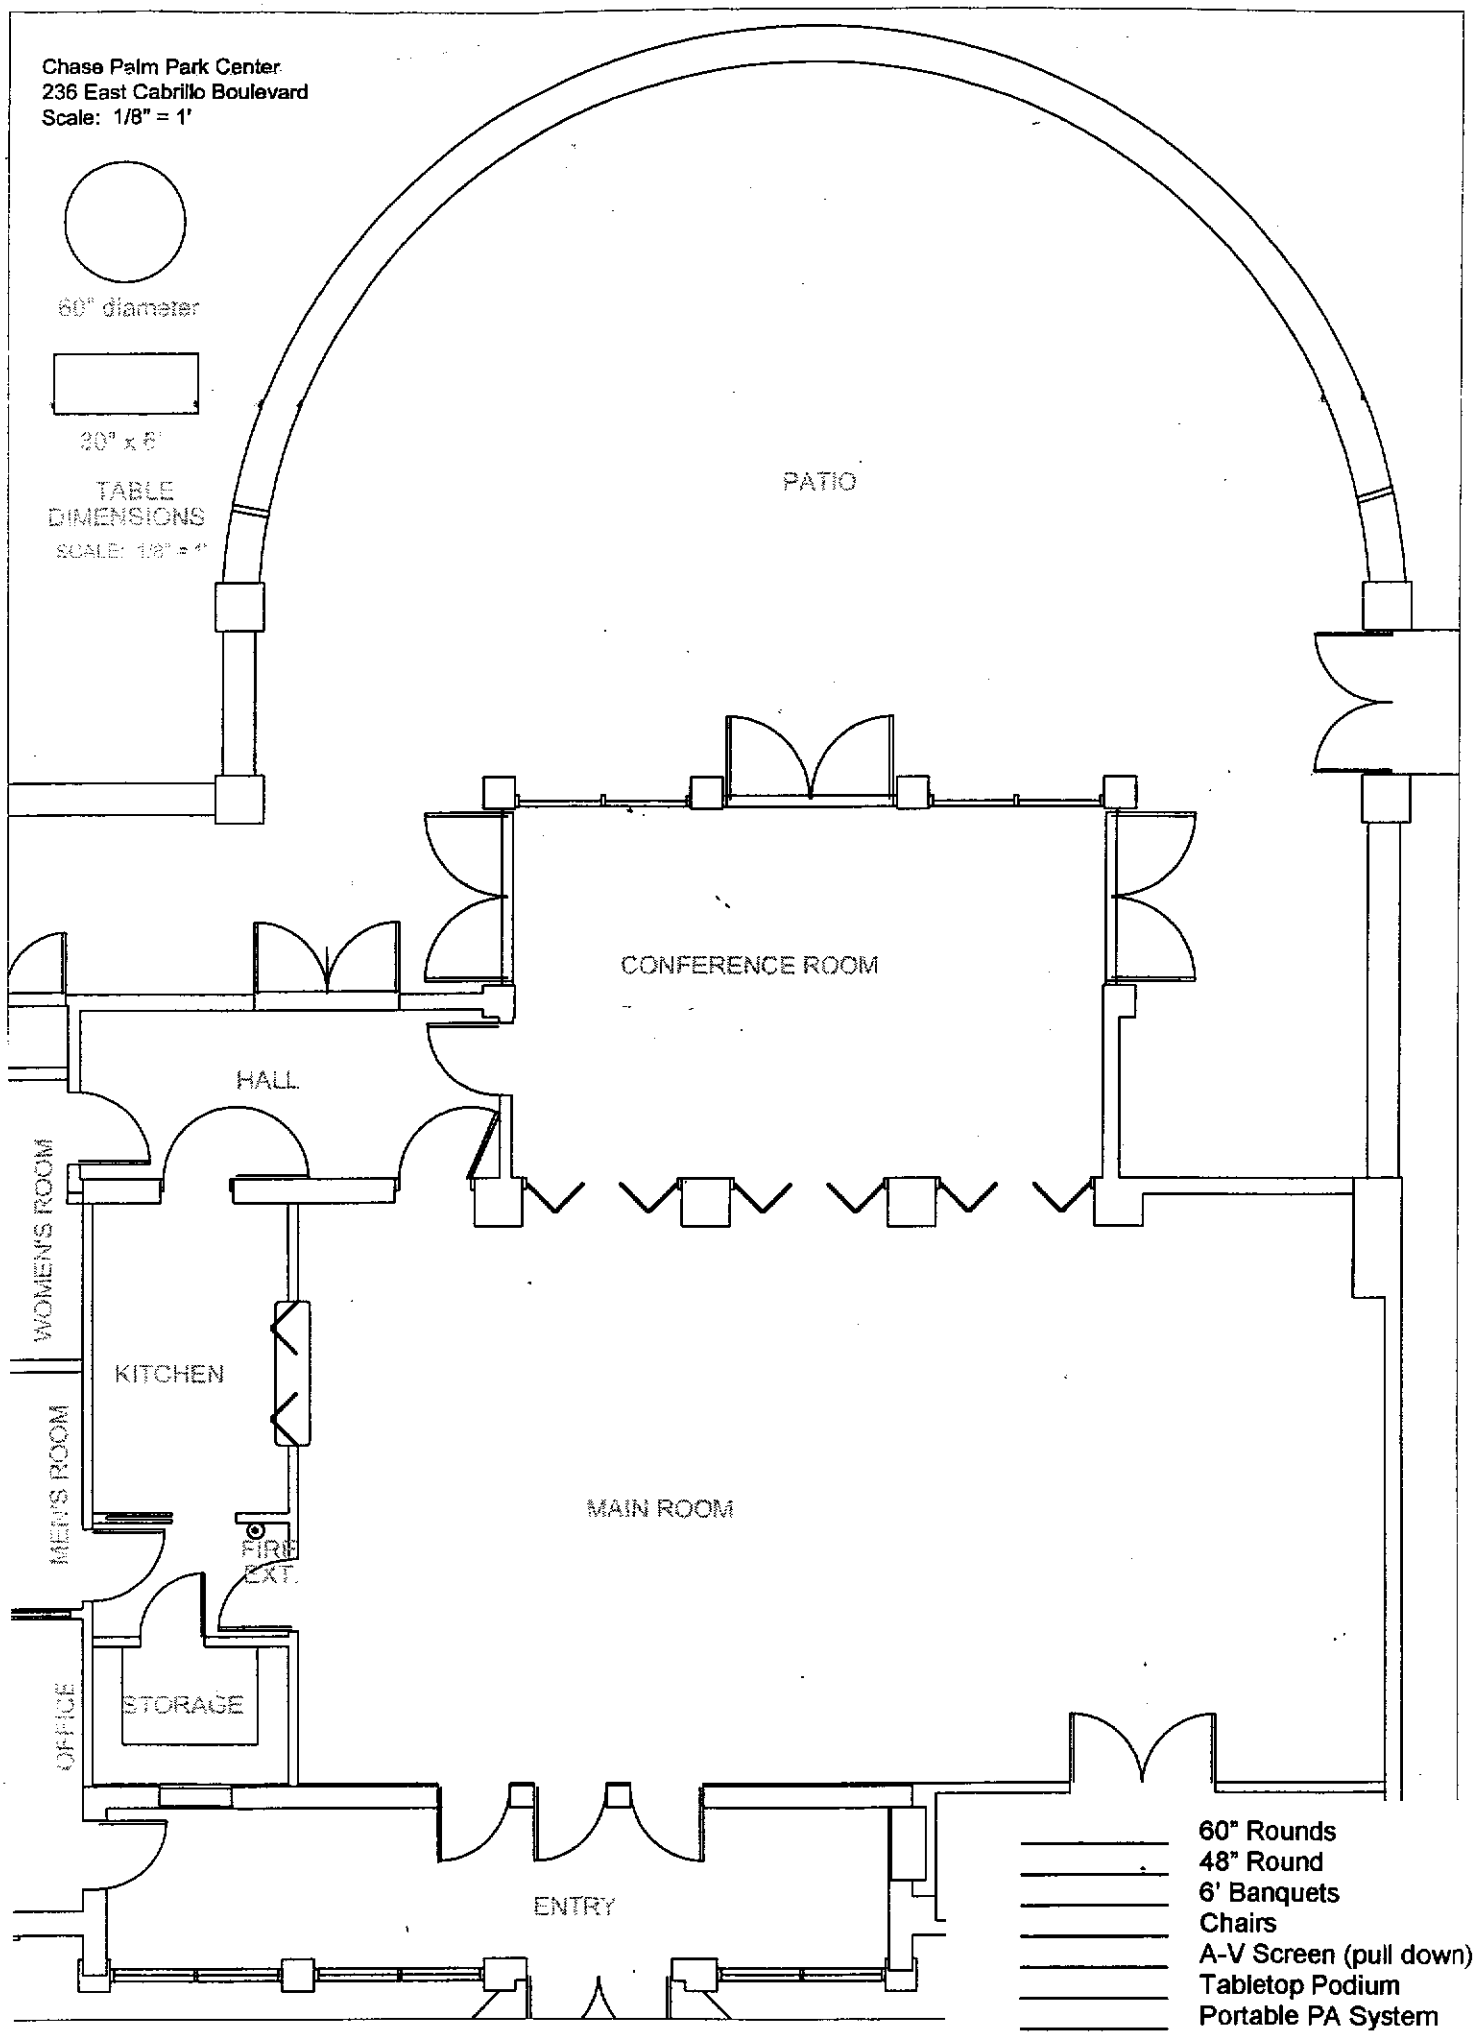
Chase Palm Park Center
236 East Cabrillo Boulevard
Scale: 1/8" = 1'
60" diameter
30" x 6'
TABLE DIMENSIONS
SCALE: 1/8" = 1'
PATIO
CONFERENCE ROOM
HALL
WOMENS ROOM
KITCHEN
MENS ROOM
MAIN ROOM
FIRE EXT.
OFFICE
STORAGE
ENTRY
60" Rounds
48" Round
6' Banquets
Chairs
A-V Screen (pull down)
Tabletop Podium
Portable PA System