ATTACHMENT 1

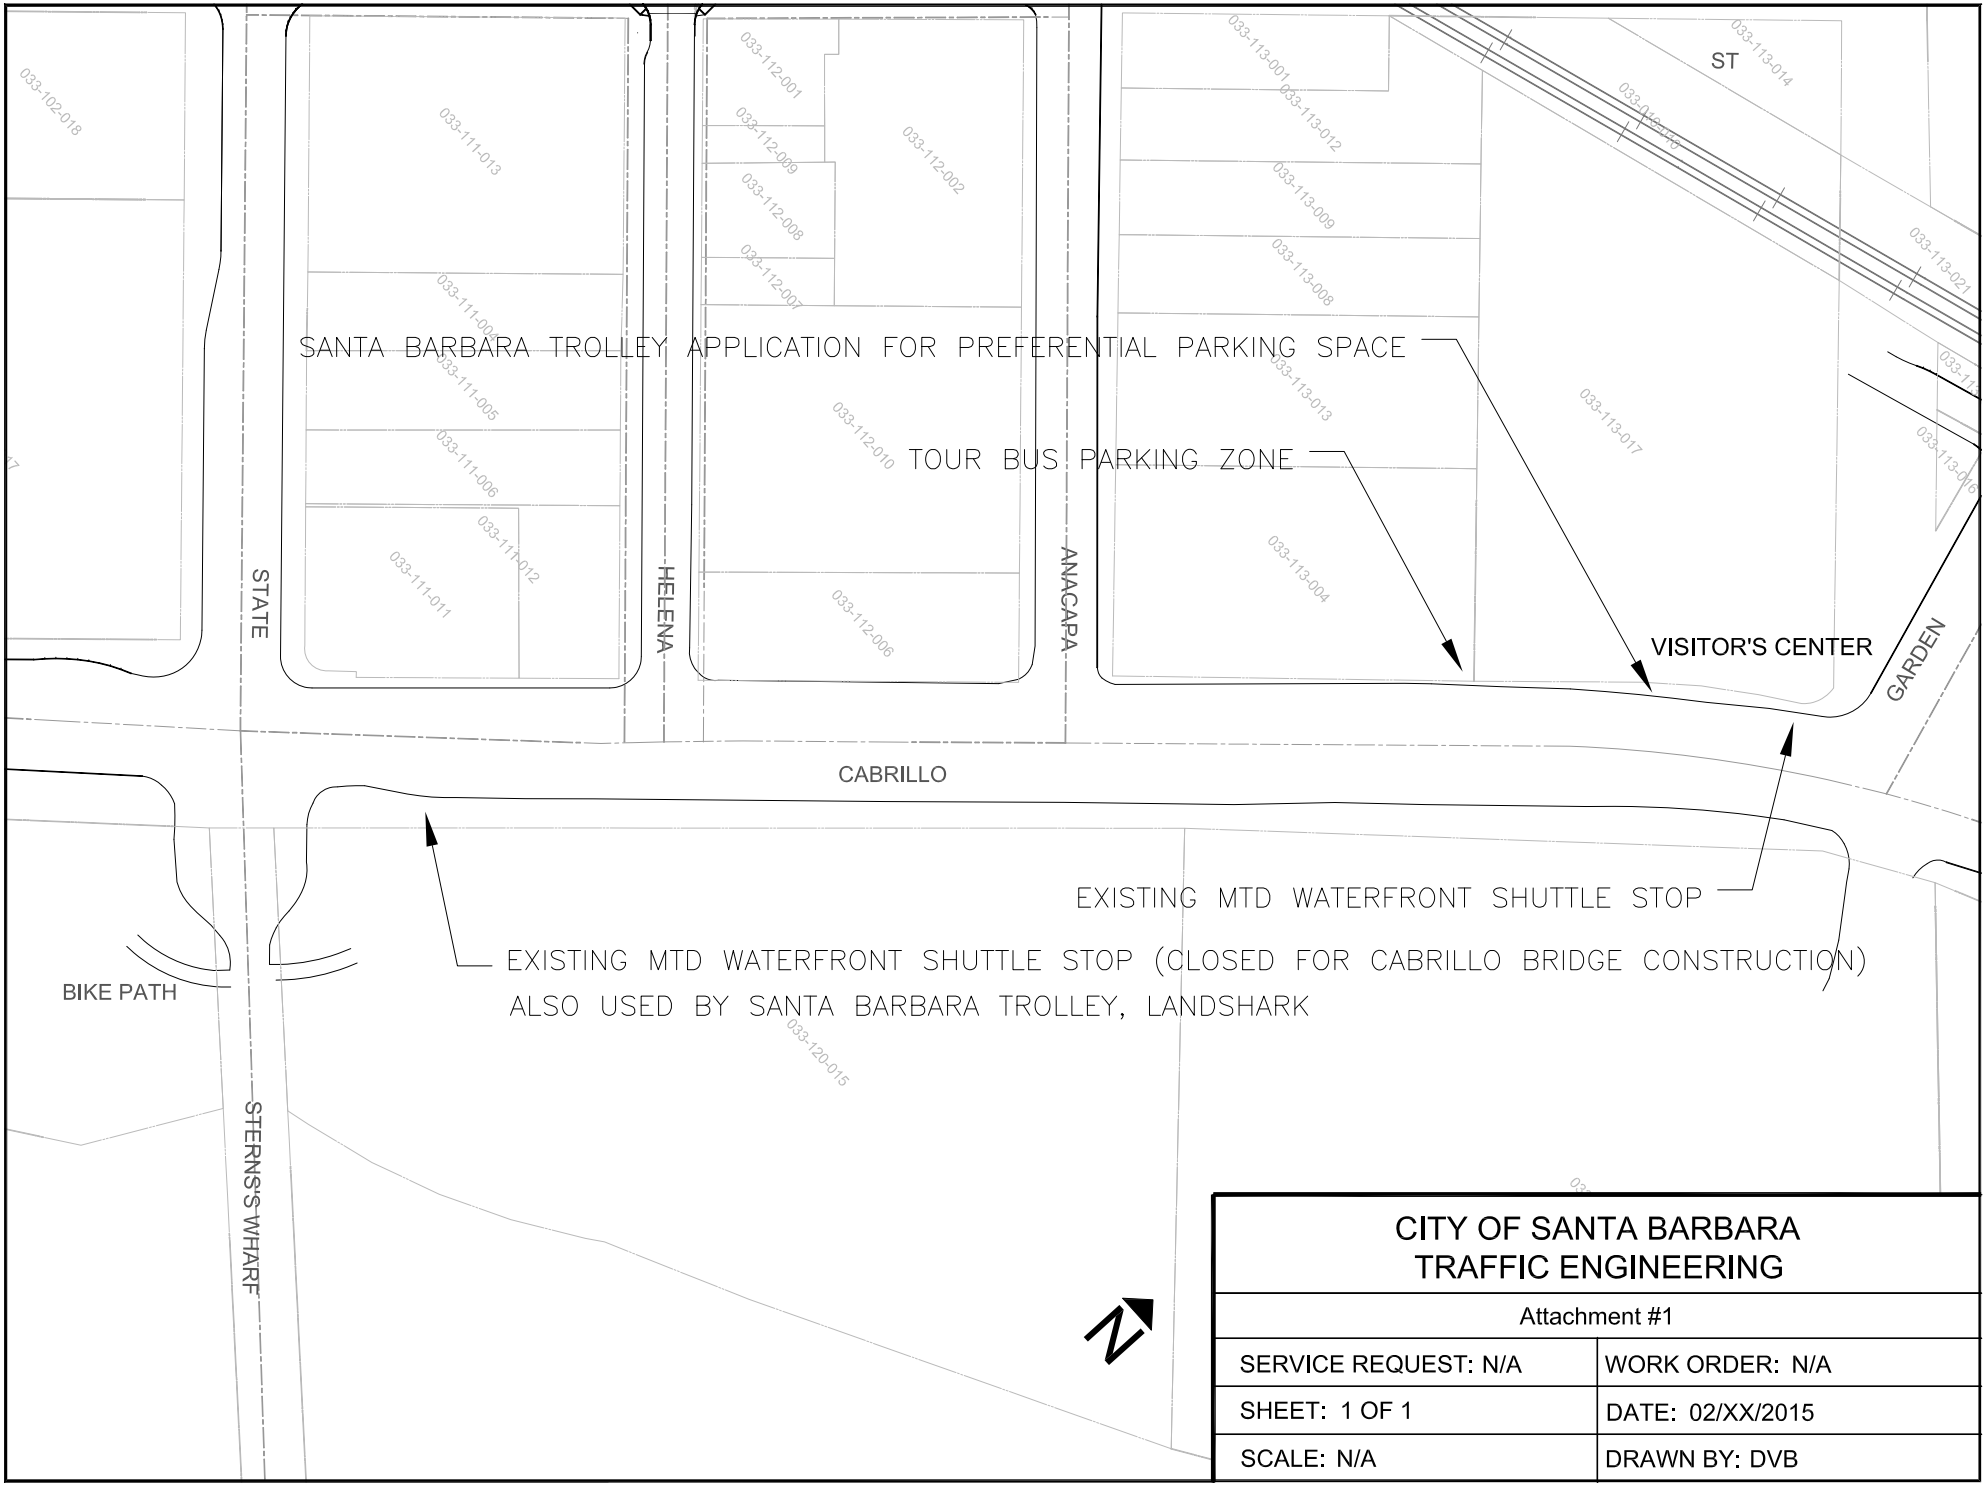

CITY OF SANTA BARBARA TRAFFIC ENGINEERING	
Attachment #1	
SERVICE REQUEST: N/A	WORK ORDER: N/A
SHEET: 1 OF 1	DATE: 02/XX/2015
SCALE: N/A	DRAWN BY: DVB