ATTACHMENT 4

EXHIBIT MAP

VACATION OF A PORTION OF THE CITY RIGHT OF WAY KNOWN AS LOWENA DRIVE PER CITY RESOLUTION #2736 & #2737 OFFICIAL RECORDS, CITY OF SANTA BARBARA, COUNTY OF SANTA BARBARA, STATE OF CALIFORNIA

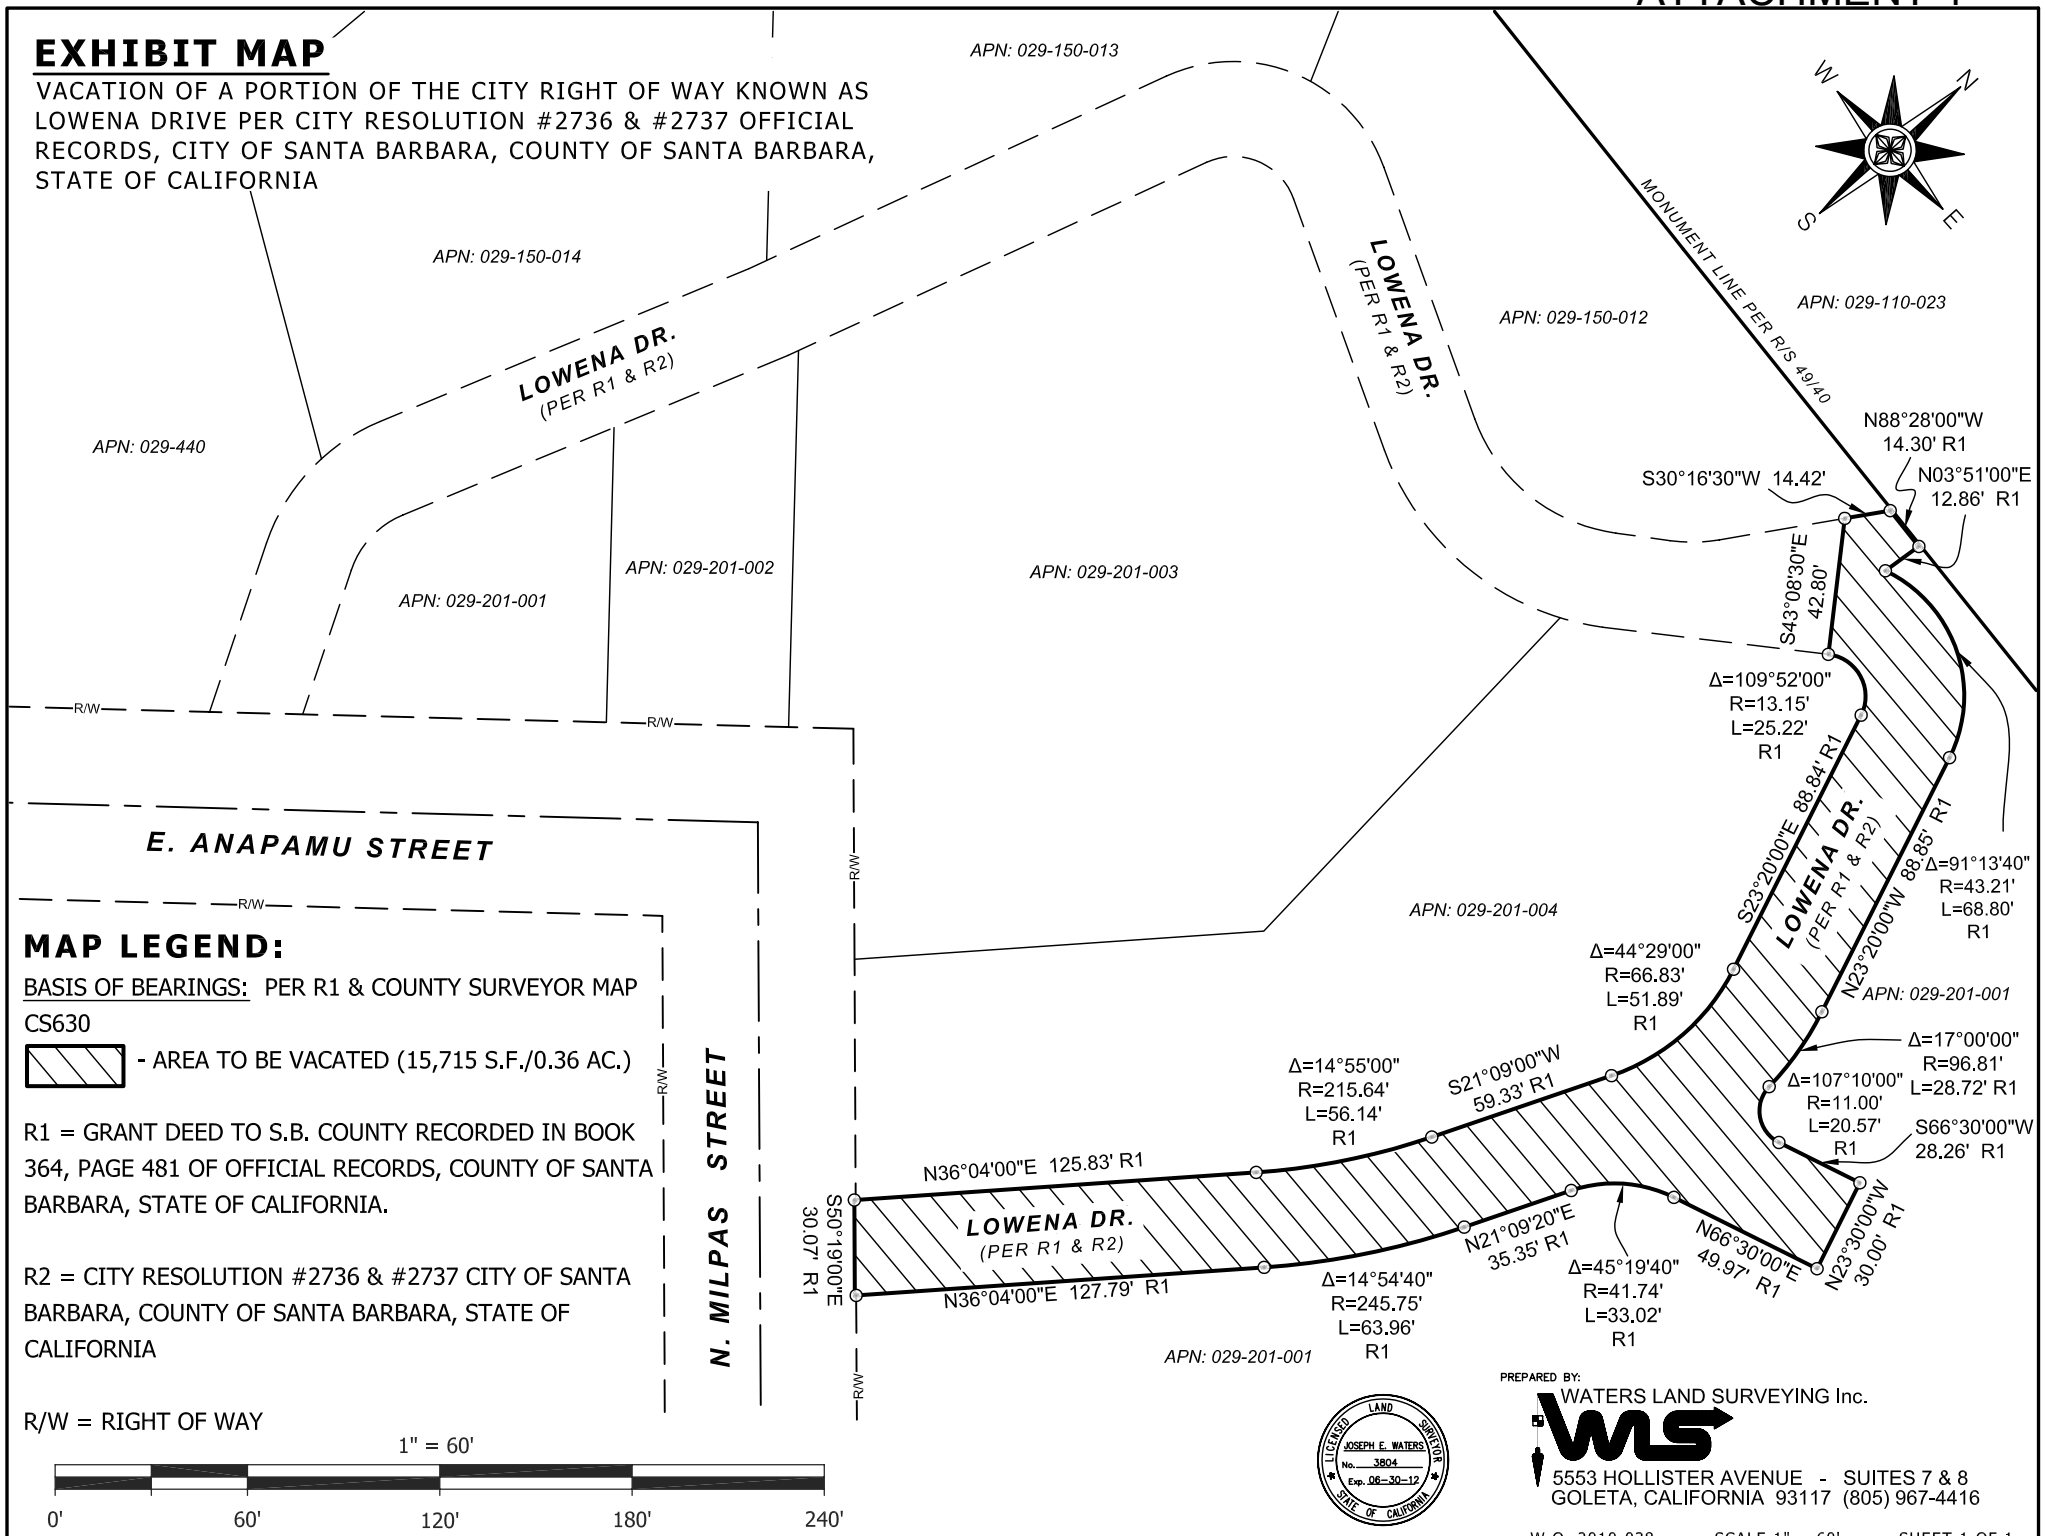

MAP LEGEND:

BASIS OF BEARINGS: PER R1 & COUNTY SURVEYOR MAP CS630

- AREA TO BE VACATED (15,715 S.F./0.36 AC.)

R1 = GRANT DEED TO S.B. COUNTY RECORDED IN BOOK 364, PAGE 481 OF OFFICIAL RECORDS, COUNTY OF SANTA BARBARA, STATE OF CALIFORNIA.

R2 = CITY RESOLUTION #2736 & #2737 CITY OF SANTA BARBARA, COUNTY OF SANTA BARBARA, STATE OF CALIFORNIA

R/W = RIGHT OF WAY

1" = 60'

0' 60' 120' 180' 240'

LICENSED LAND SURVEYOR
JOSEPH E. WATERS
No. 3804
Exp. 06-30-12
STATE OF CALIFORNIA

PREPARED BY:
WATERS LAND SURVEYING Inc.
5553 HOLLISTER AVENUE - SUITES 7 & 8
GOLETA, CALIFORNIA 93117 (805) 967-4416

W.O. 2010-038 SCALE 1" = 60' SHEET 1 OF 1