POR. PUEBLO LANDS

035–48

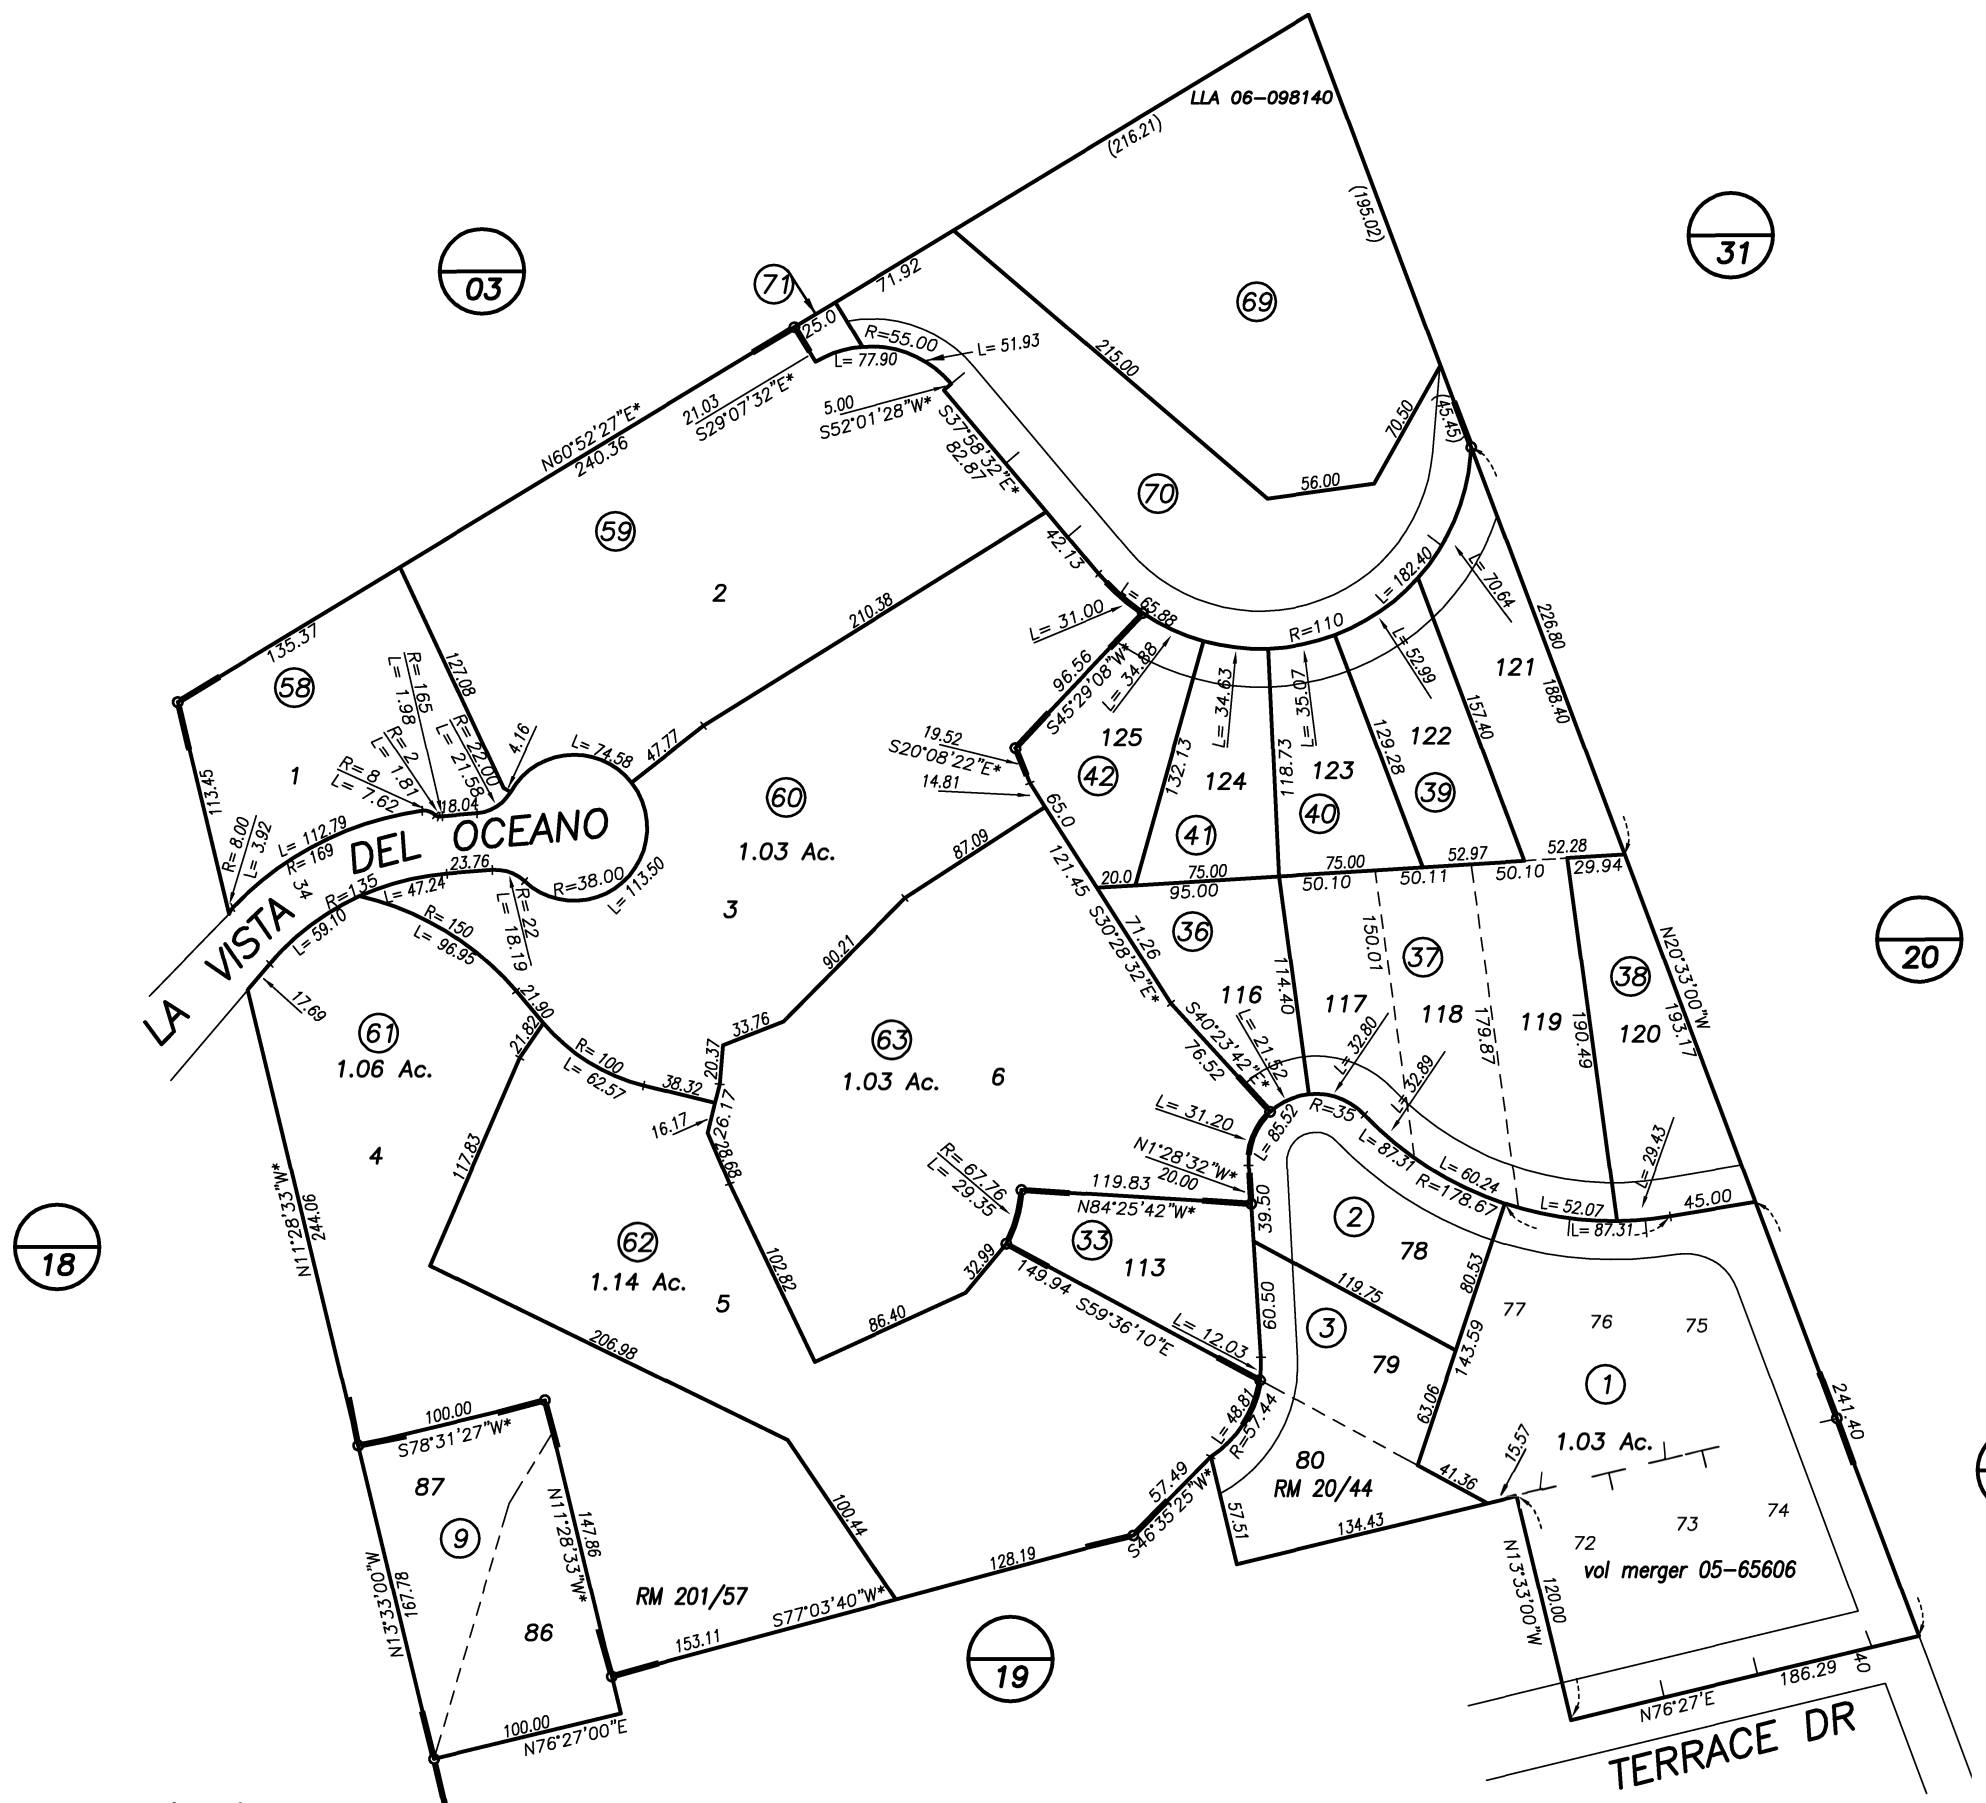

1" = 100
scale

Note: Bearings marked with asterisk (*) are drawn and annotated in CA Zone V NAD83 State Plane coordinates and rotated to true north.

N O T I C E

Assessor Parcels are for tax assessment purposes only and do not indicate either parcel legality or a valid building site.

City of Santa Barbara
Assessor's Map Bk, 035 –Pg, 48
County of Santa Barbara, Calif.

LD/07

48,50,52,54,56 & 191–01,
191–43 thru 49 into 191–51
45 & 46 into 69,70,71

12/30/2005 R.M. Bk. 201, Pg. 57–60 , Tract 20707
08/13/1929 R.M. Bk. 20 , Pg. 44 , Tract "Rogers Tract"

Attachment 3