SEVEN LOTS
STRIP OF LAND
SOUGHT BY CITY
OF CARPINTERIA

POR. PUEBLO LANDS

004–036

NOTICE
Assessor Parcels are for tax assessment purposes only and do not indicate either parcel legality or a valid building site.

1" = 100 scale

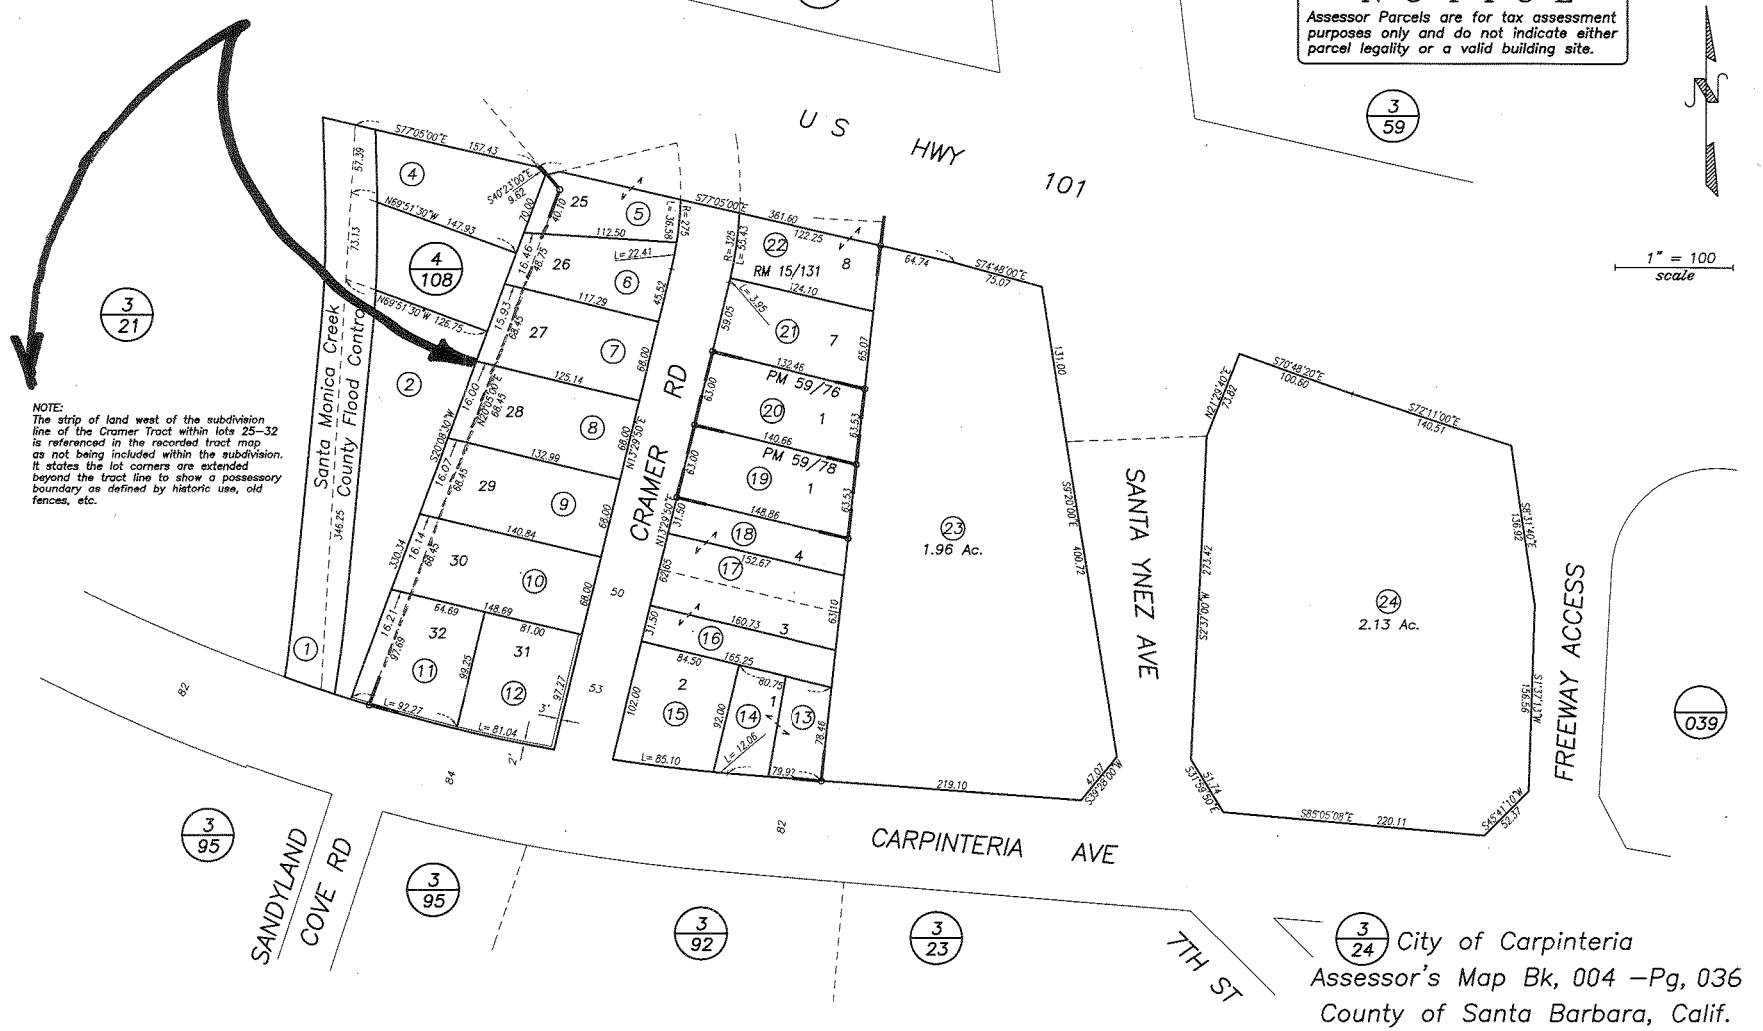

NOTE:
The strip of land west of the subdivision line of the Cramer Tract within lots 25–32 is referenced in the recorded tract map as not being included within the subdivision. It states the lot corners are extended beyond the tract line to show a possessory boundary as defined by historic use, old fences, etc.

3/24 City of Carpinteria
Assessor's Map Bk, 004 –Pg, 036
County of Santa Barbara, Calif.

09/24/1926 R.M. Bk. 15 , Pg. 131–132 Tract "The Cramer Tract"

LD/07 19 and 20 into single lot subdivisions

ATTACHMENT 2