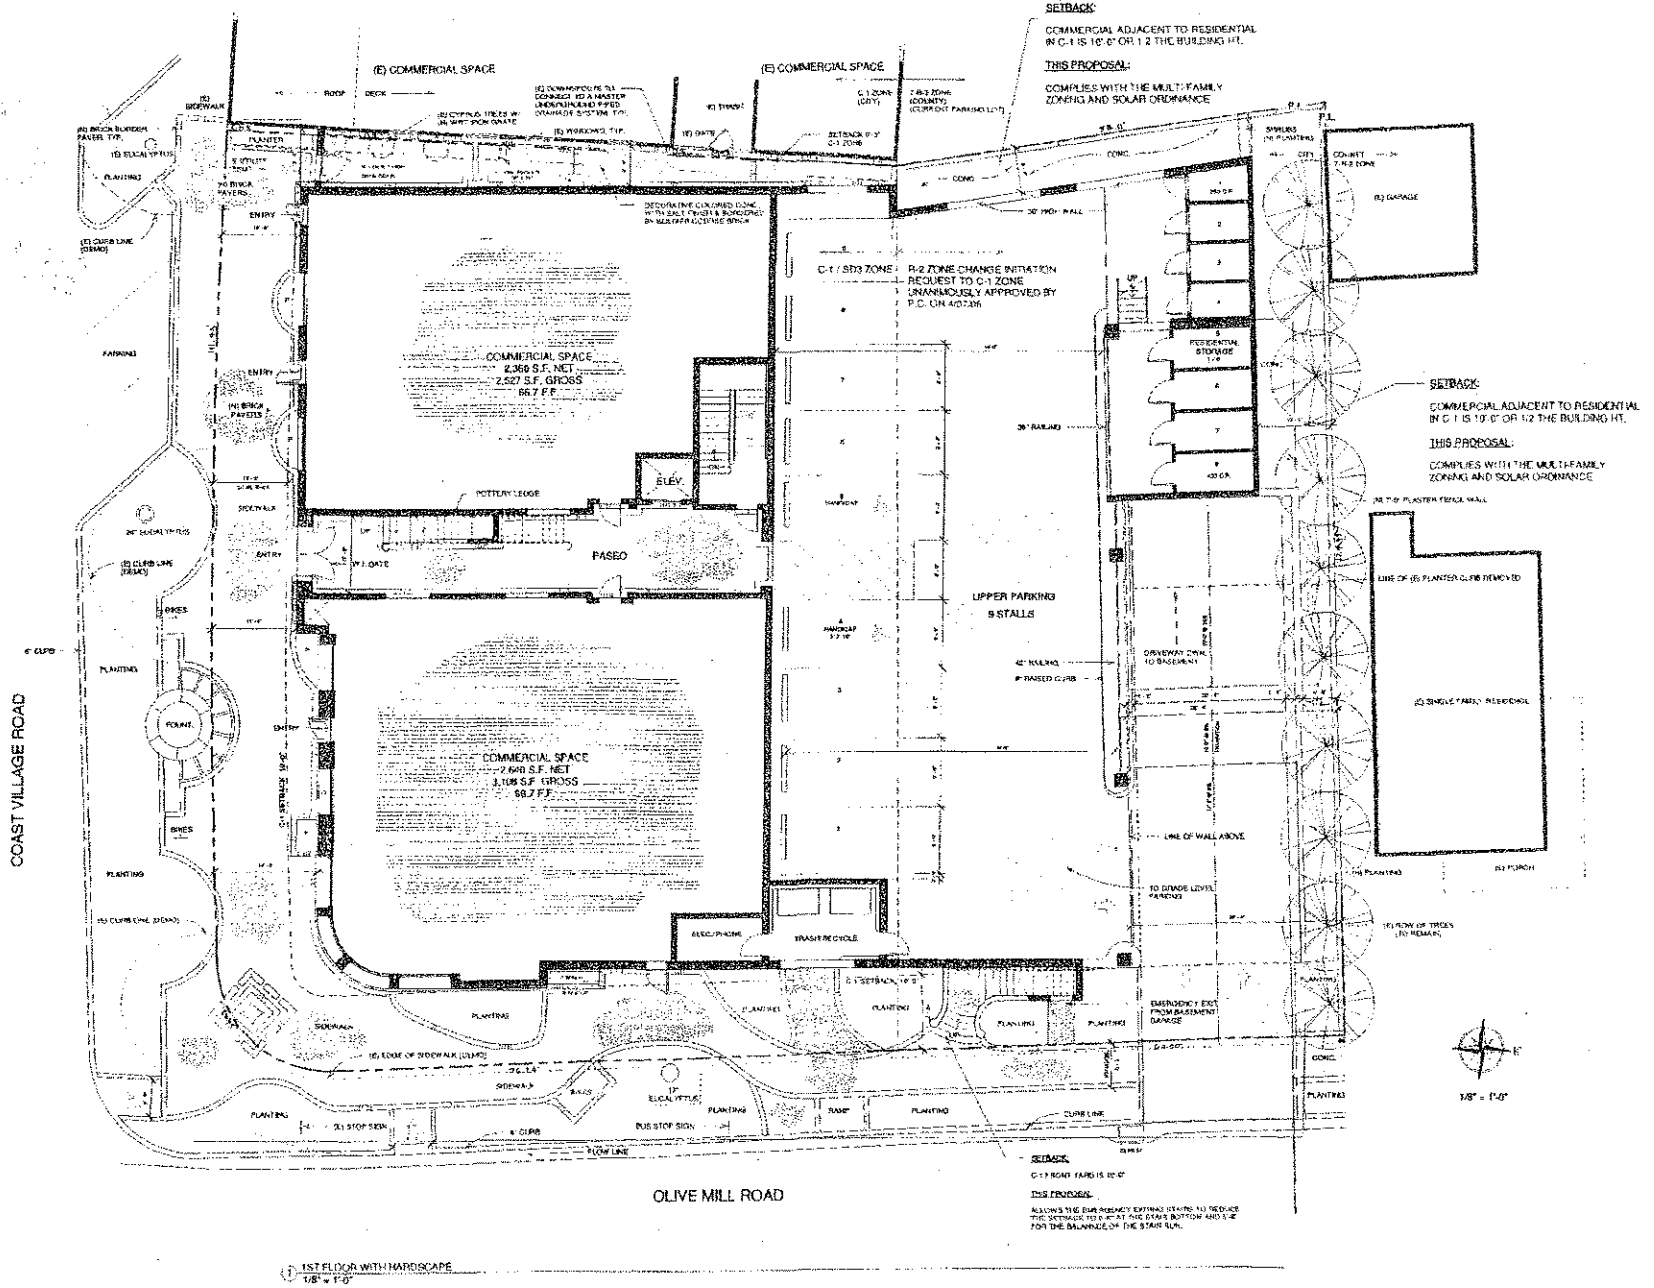

Mr. John Price
PO Box 81106
Santa Barbara, CA 93

Price Mixed Use Project
1296 Coast Village Rd
Montecito, CA

PROGRESS PRINT
NOT TO BE USED FOR CONSTRUCTION
DATE

FIRST LEVEL & HARDSCAP

A-2.1