Attachment 4

Caltrans Metric

Exhibit B1

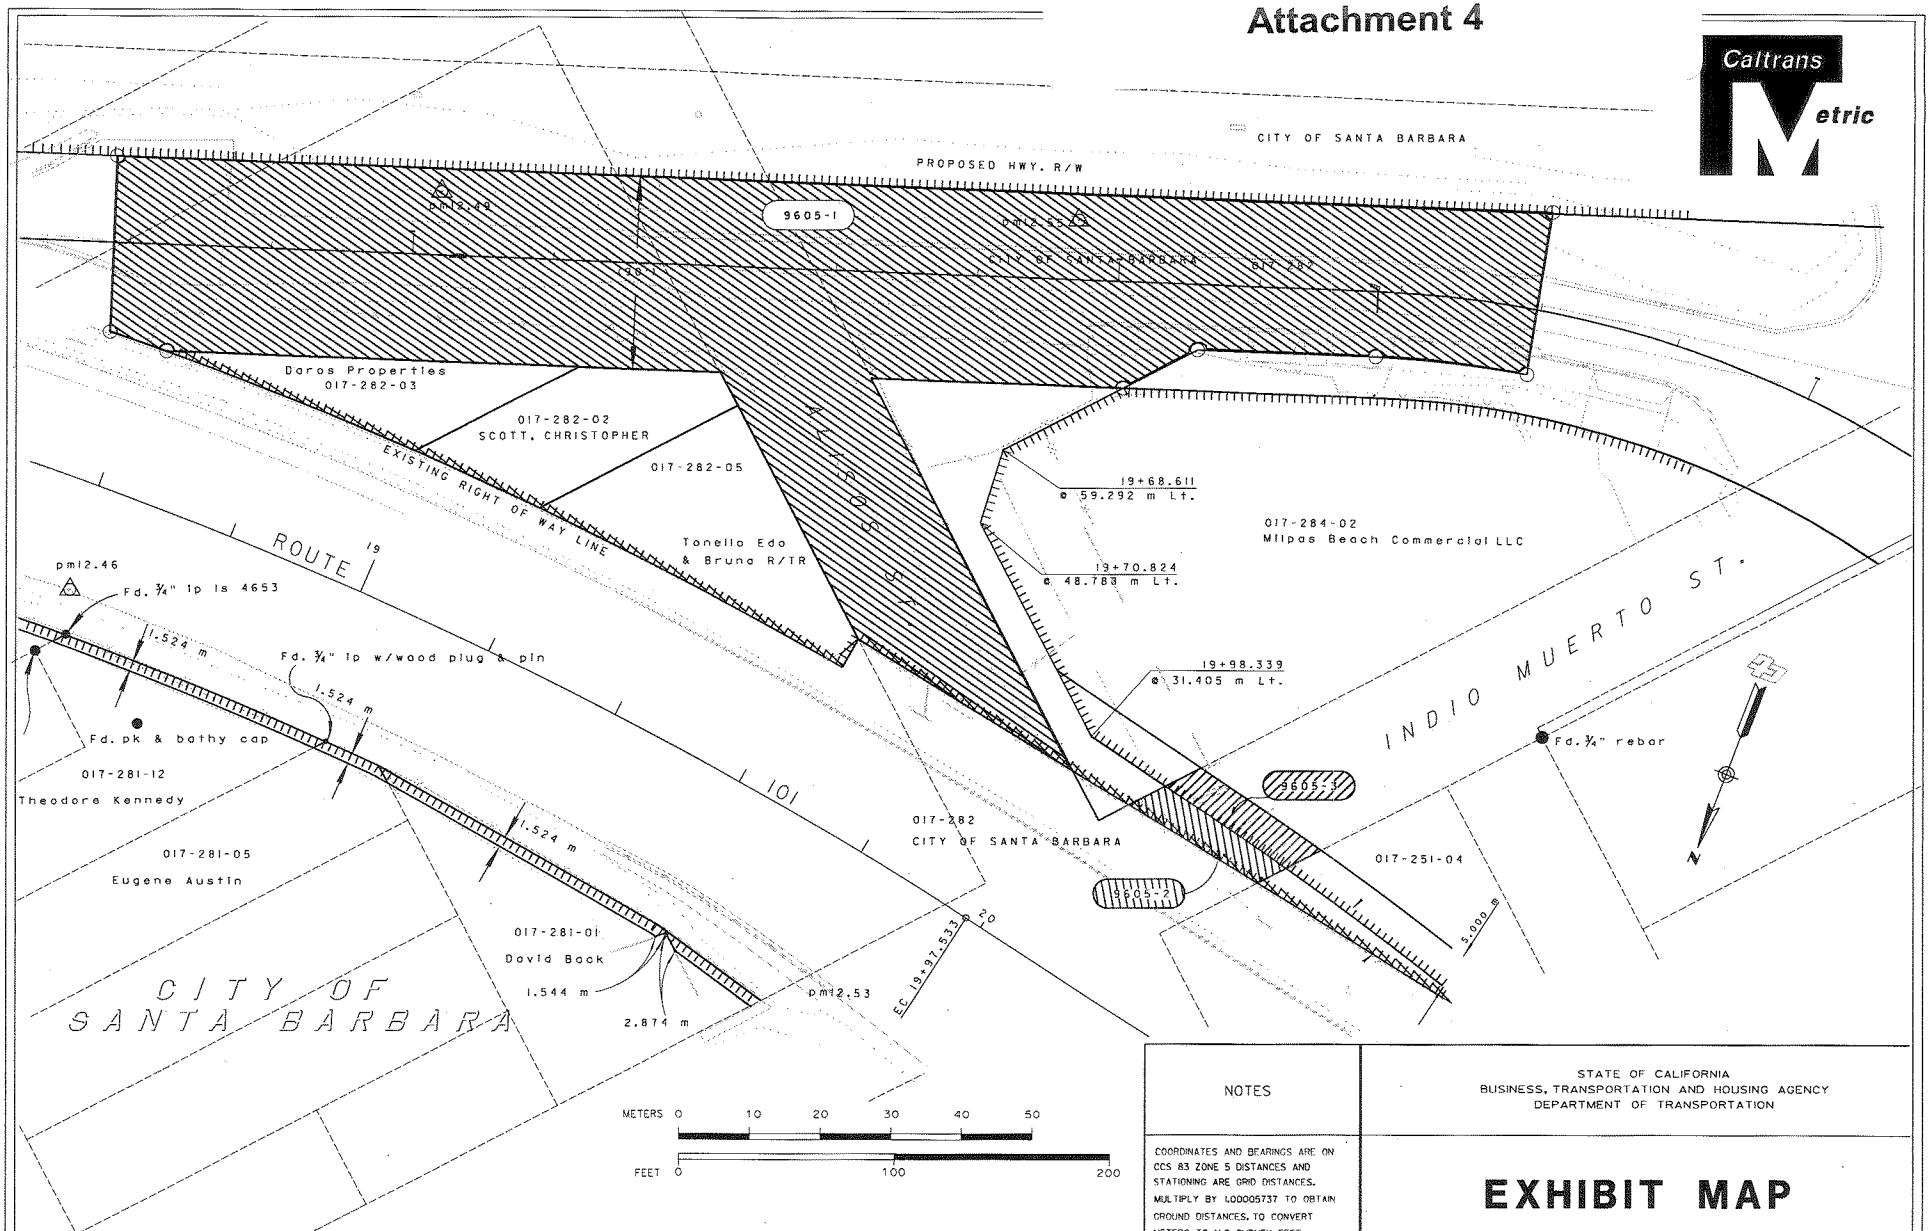

PARCEL #			GRANTOR	AREA
9605	1		CITY OF SANTA BARBARA	9561.820 m2
9605	2		CITY OF SANTA BARBARA	95.700 m2
9605	3		CITY OF SANTA BARBARA	103.540 m2

NOTES

COORDINATES AND BEARINGS ARE ON CCS 83 ZONE 5 DISTANCES AND STATIONING ARE GRID DISTANCES. MULTIPLY BY L00005737 TO OBTAIN GROUND DISTANCES. TO CONVERT METERS TO U.S. SURVEY FEET MULTIPLY DISTANCES BY 3937/1200. AREAS ARE SHOWN IN GROUND.

LEGEND

- Access Prohibited
- Access Previously acq'd
- Access Opening
- ( ) Record Data

STATE OF CALIFORNIA
BUSINESS, TRANSPORTATION AND HOUSING AGENCY
DEPARTMENT OF TRANSPORTATION

EXHIBIT MAP
SECTION 83

DIST.	COUNTY	ROUTE	POST MILE
05	SB	101	12.5

SOURCE 06 CHARGE 05 E. A. 447802