ATTACHMENT 3

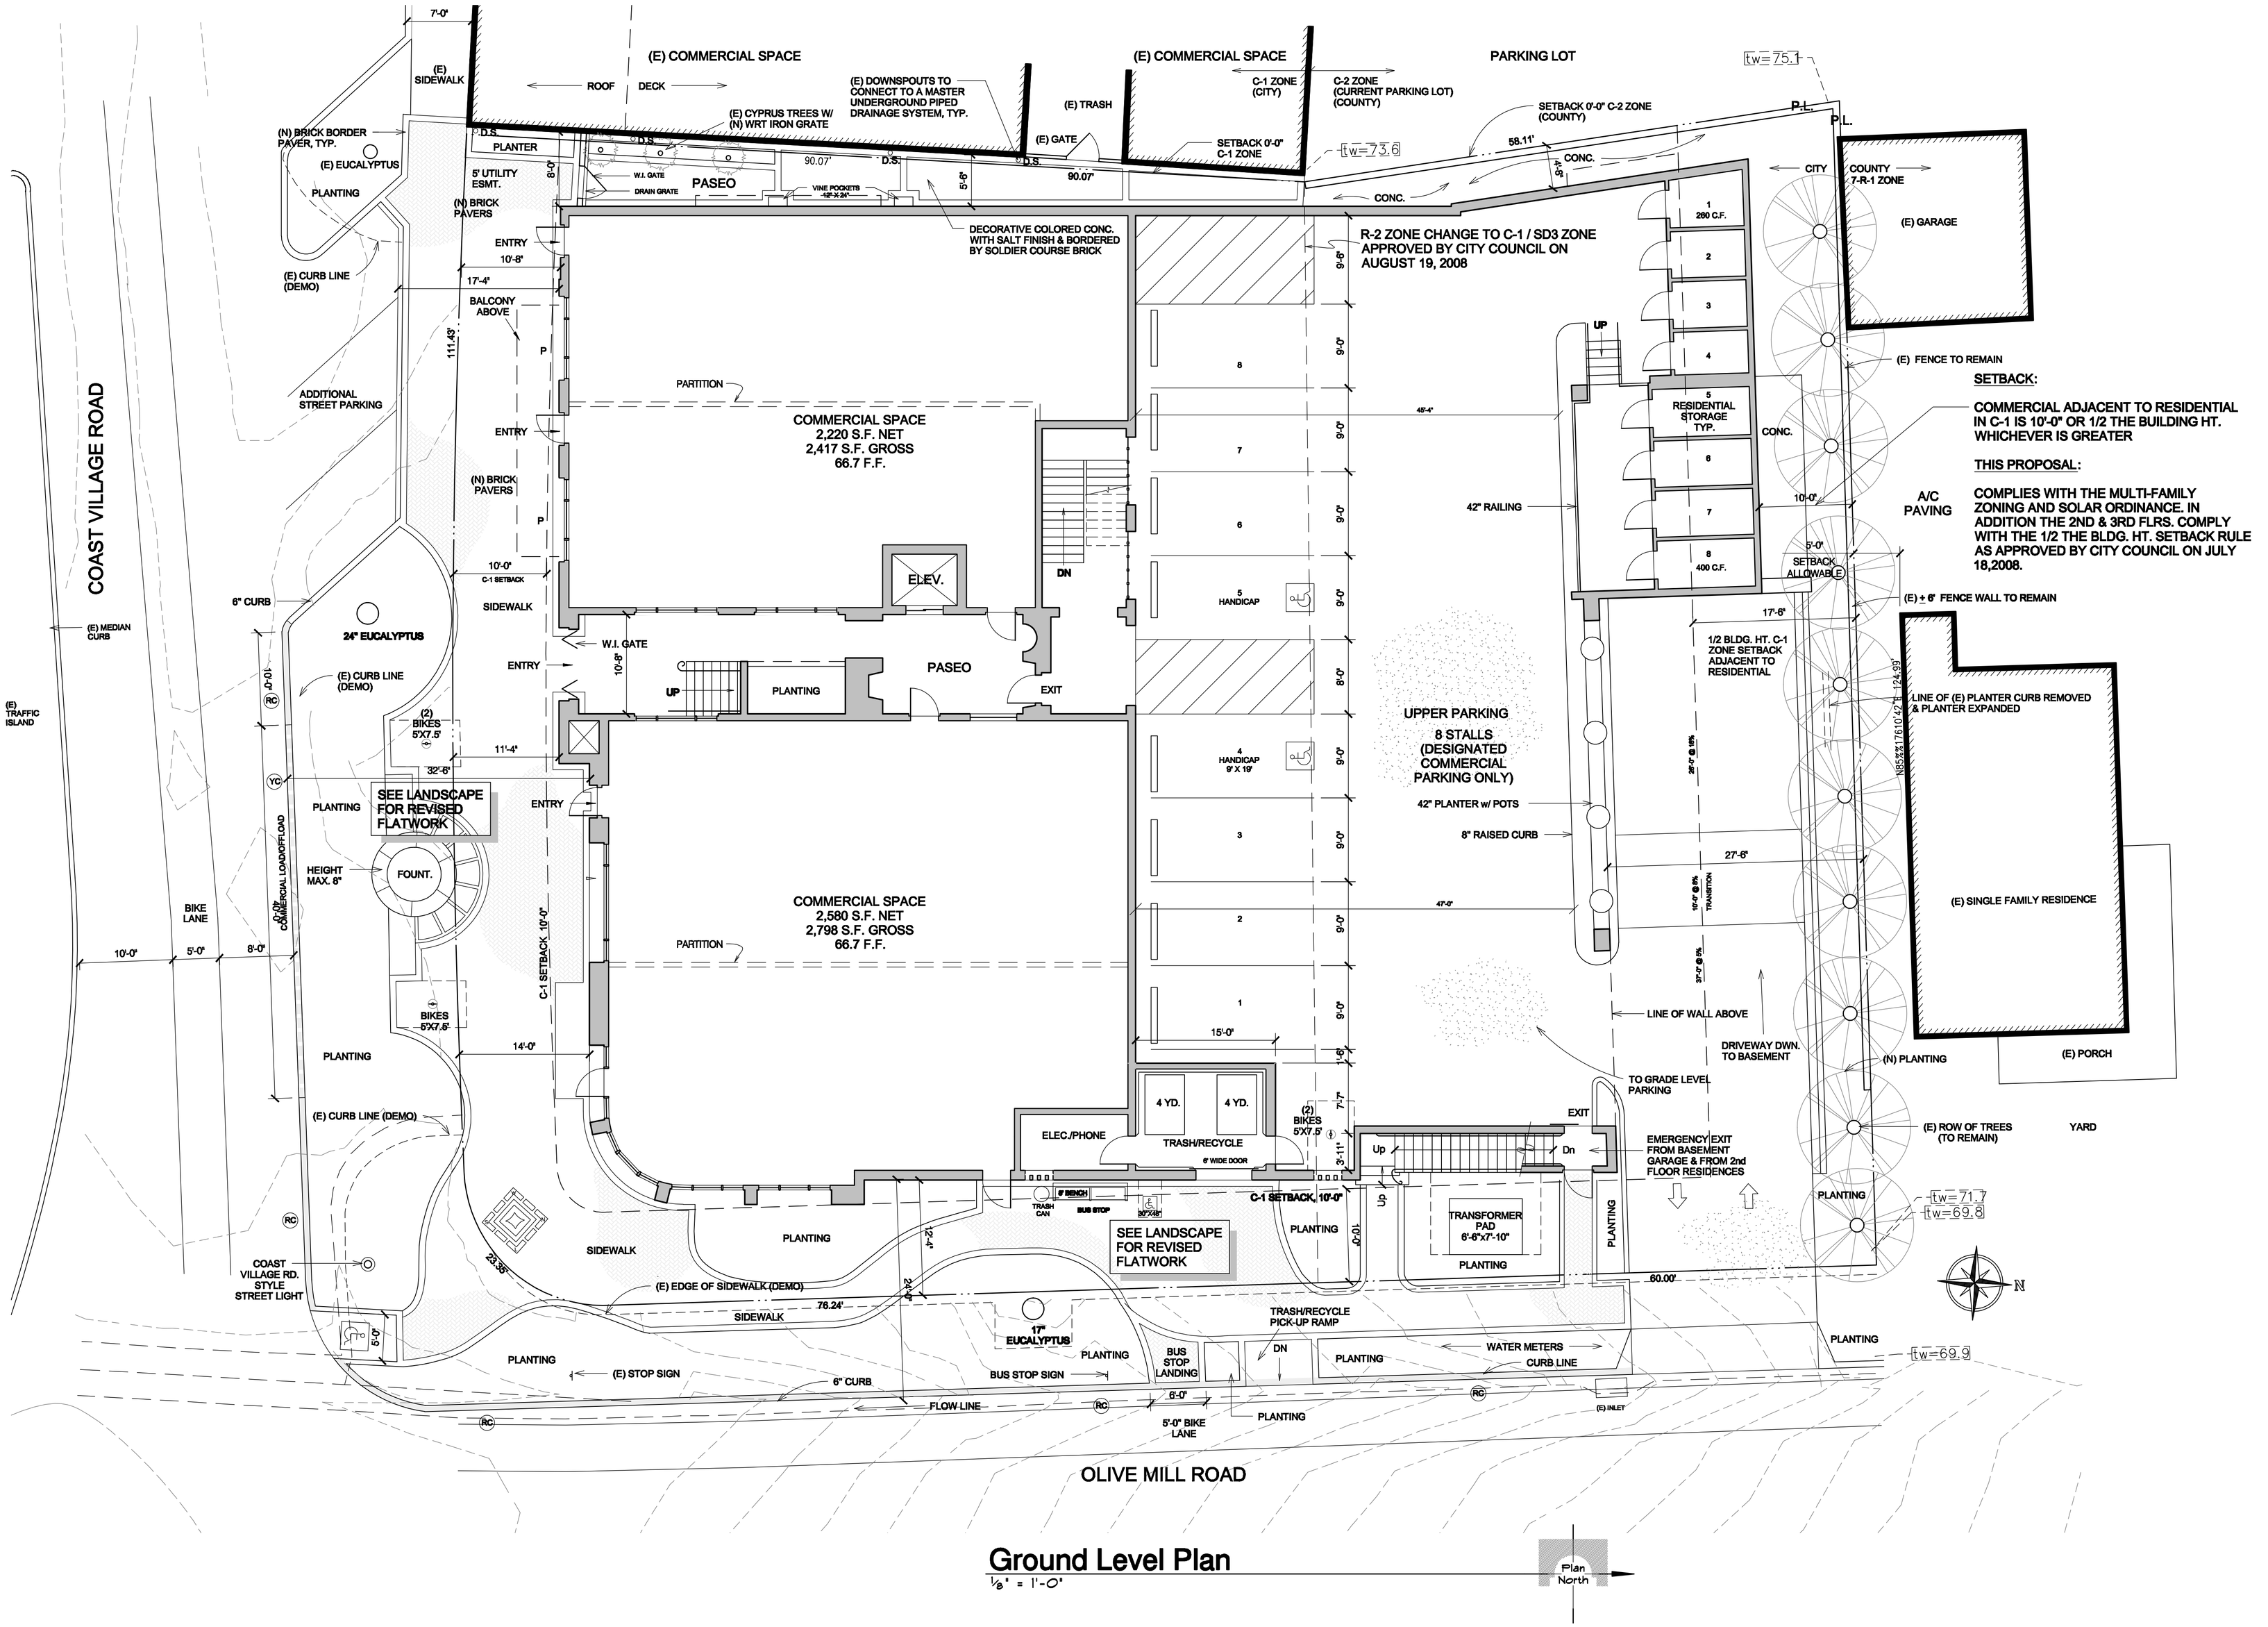

Ground Level Plan

1/8" = 1'-0"

Plan North

xref> 0336ar01bldg.dwg

RText (RText)

LENVIK & MINOR ARCHITECTS

315 West Haley Street
Santa Barbara, CA 93101
(805) 963-3357 Fax (805) 963-2785
A California Corporation

Consultant

Revisions

Date	#	Remarks

Client

Mr. John Price
P.O. Box 61106
Santa Barbara, CA 93160
Tel. (805) 564-7144

Price Mixed Use
1298 Coast Village Rd.
Montecito, CA 93108

Date	Job Number 0336
Drawn By RWB	Checked by JAG

Sheet of Sheets

GROUND LEVEL PLAN

A2.1

xref> 0336ar00tblk.dwg