Attachment

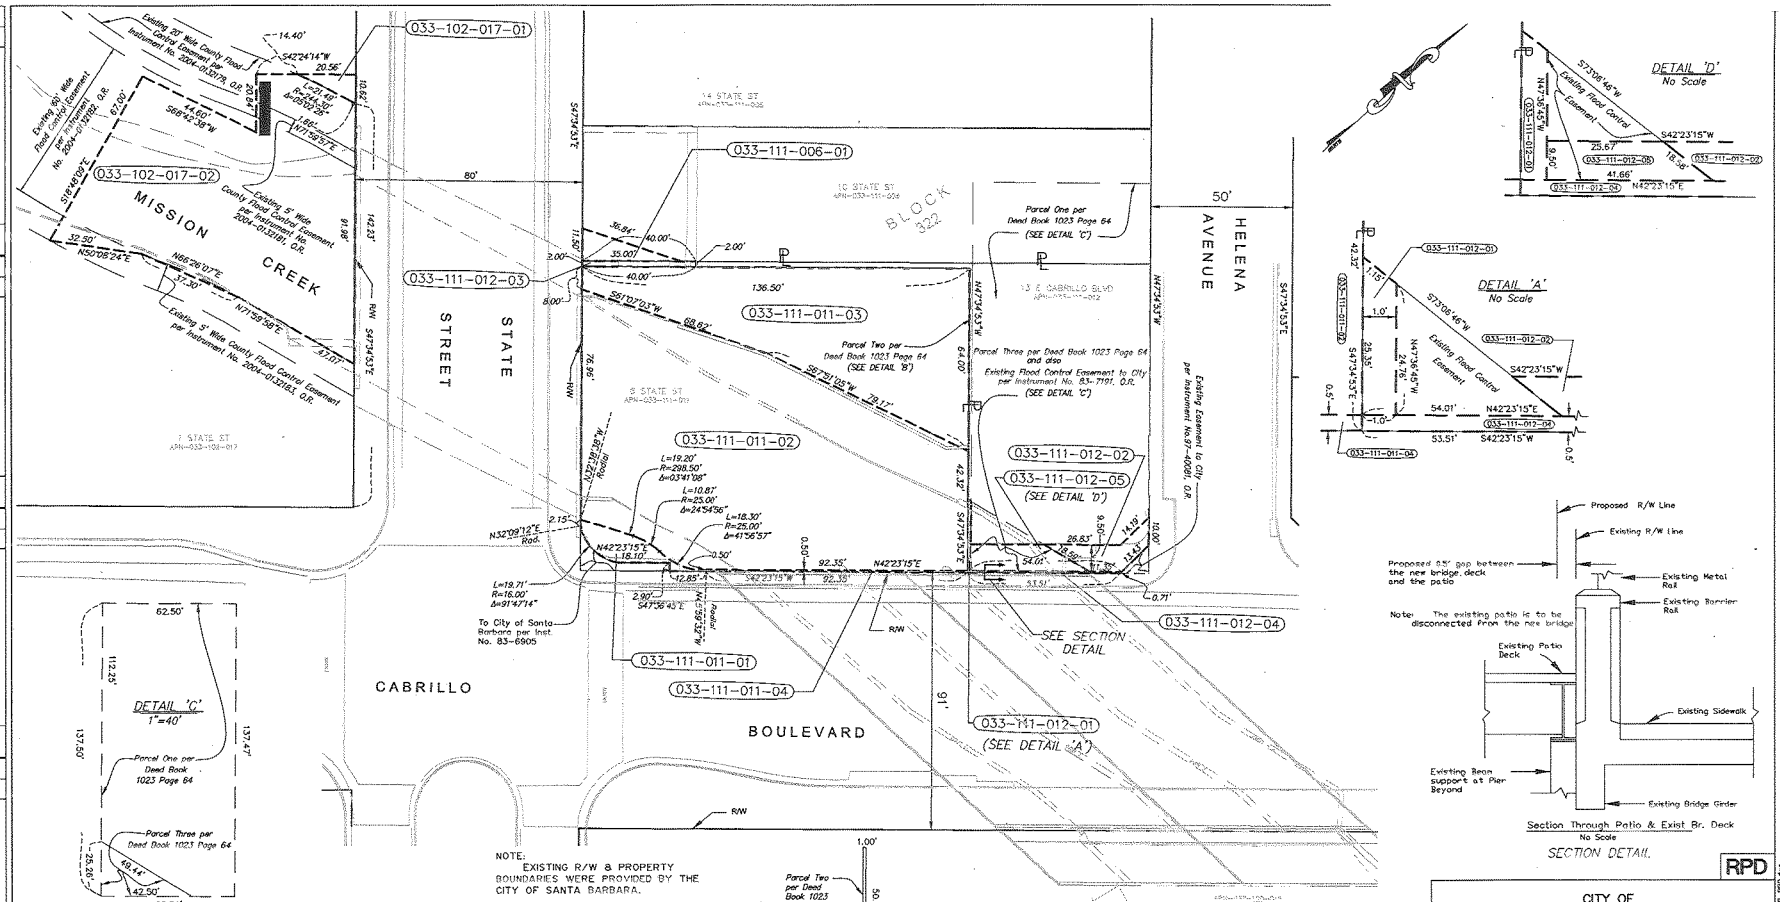

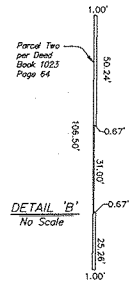

NOTE:
EXISTING R/W & PROPERTY BOUNDARIES WERE PROVIDED BY THE CITY OF SANTA BARBARA.

PARCEL NO.	GRANTOR	AREAS REQUIRED S.F.	AREAS REMAINDER S.F.	AREAS TOTAL S.F.	REMARKS
033-102-017-01	ANTHONY ROMASANTA	105	62,727	62,727	EXCLUSIVE TEMPORARY CONSTRUCTION EASEMENT
033-102-017-02	SANTA BARBARA COUNTY FLOOD CONTROL DISTRICT	6,640			TEMPORARY CONSTRUCTION EASEMENT
033-111-011-01	LIGHTHOUSE & CORNER, LLC	273	4,642	14,446	EASEMENT FOR STREET, DRAINAGE & FLOOD CONTROL PURPOSES
033-111-011-02	" " "	9,531			EASEMENT FOR DRAINAGE & FLOOD CONTROL PURPOSES
033-111-011-03	" " "	4,595			EXCLUSIVE TEMPORARY CONSTRUCTION EASEMENT
033-111-011-04	" " "	46			EASEMENT FOR STREET PURPOSES
033-111-012-01	" " "	25	7,054	7,106	EASEMENT FOR DRAINAGE & FLOOD CONTROL PURPOSES
033-111-012-02	" " "	279			NON-EXCLUSIVE TEMPORARY CONSTRUCTION EASEMENT
033-111-012-03	" " "	80			EXCLUSIVE TEMPORARY CONSTRUCTION EASEMENT
033-111-012-04	" " "	27			EASEMENT FOR STREET PURPOSES
033-111-012-05	" " "	320			EXCLUSIVE TEMPORARY CONSTRUCTION EASEMENT
033-111-006-01	ABOVE MISSION CREEK, LLC	201	9,583	9,583	EXCLUSIVE TEMPORARY CONSTRUCTION EASEMENT

LICENSED LAND SURVEYOR
Mark E. Reinhardt
No. 6392
Exp. 12/31/10
STATE OF CALIFORNIA

MNS ENGINEERS INC
ENGINEERING
PLANNING
SURVEYING
CONSTRUCTION MANAGEMENT
4000 Calle Real, Suite 110
Santa Barbara, CA 93110
805.682.8971 Phone

GRAPHIC SCALE
(IN FEET)
1 inch = 20 ft.

RPD

CITY OF
SANTA BARBARA,
CALIFORNIA

RIGHT OF WAY APPRAISAL MAP
FOR CABRILLO BOULEVARD OVER MISSION CREEK BRIDGE REPLACEMENT PROJECT

JULY 2008

SCALE 1 INCH = 20 FEET

LAST REVISION 03-12-09
PUB. 10-00105_RIGHT OF WAY APPRAISAL MAP_RPD.dwg