Attachment 1

ASSESSMENT DIAGRAM
EUCALYPTUS HILL ROAD
UNDERGROUND UTILITY ASSESSMENT DISTRICT

CITY OF SANTA BARBARA, COUNTY OF SANTA BARBARA
STATE OF CALIFORNIA

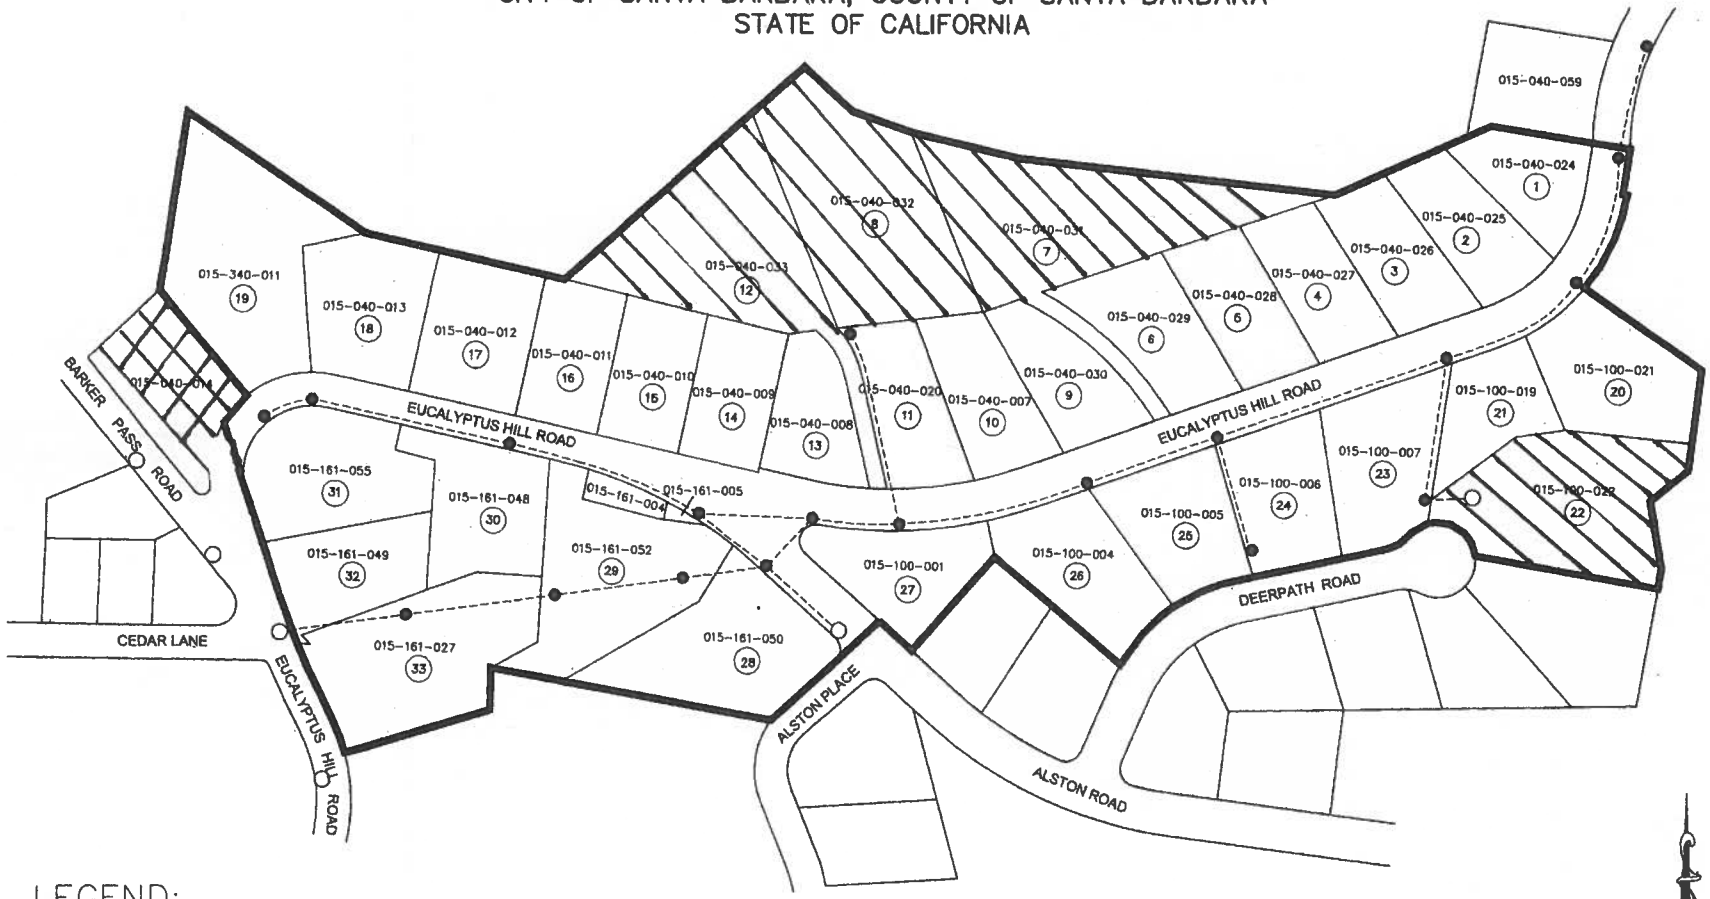

LEGEND:

- ASSESSOR'S PARCEL LINE
- ASSESSMENT DISTRICT BOUNDARY
- 123-456-789 ASSESSOR'S PARCEL NUMBER (APN)
- (1) ASSESSMENT NUMBER
- ● POLE TO BE REMOVED
- ○ POLE TO REMAIN
- ------ LINES TO BE REMOVED

GRAPHIC SCALE

110 0 55 110 220 440

(IN FEET)
1 inch = 110 ft.

Properties added

Property removed

THE BOUNDARY OF THE PROPOSED ASSESSMENT DISTRICT COINCIDES WITH THE ASSESSOR'S PARCELS WITHIN THE BOUNDARY SHOWN ON THIS MAP. FOR PARTICULARS OF LINES AND DIMENSIONS OF ASSESSOR'S PARCELS, REFERENCE IS MADE TO THE MAPS OF THE SANTA BARBARA COUNTY ASSESSOR.